Section	Subdivision	Township	Range	Cultivated Acreage	Description of Culture	Date of first Culture
30	SE¼ NW¼	18 N	42 E	28.65	Barley	
30	NW¼ SW¼	18 N.	42 E	37.53	Experimental	
30	NE¼ SW¼	18 N.	42 E	40.00	Barley	
30	SW¼ SW¼	18 N.	42 E	33.63	Wheat	
30	SE¼ SW¼	18 N	42 E	33.63	Wheat	
30	NE¼ NW¼	18 N	42 E	4.69	Barley	
			Total	178.13		

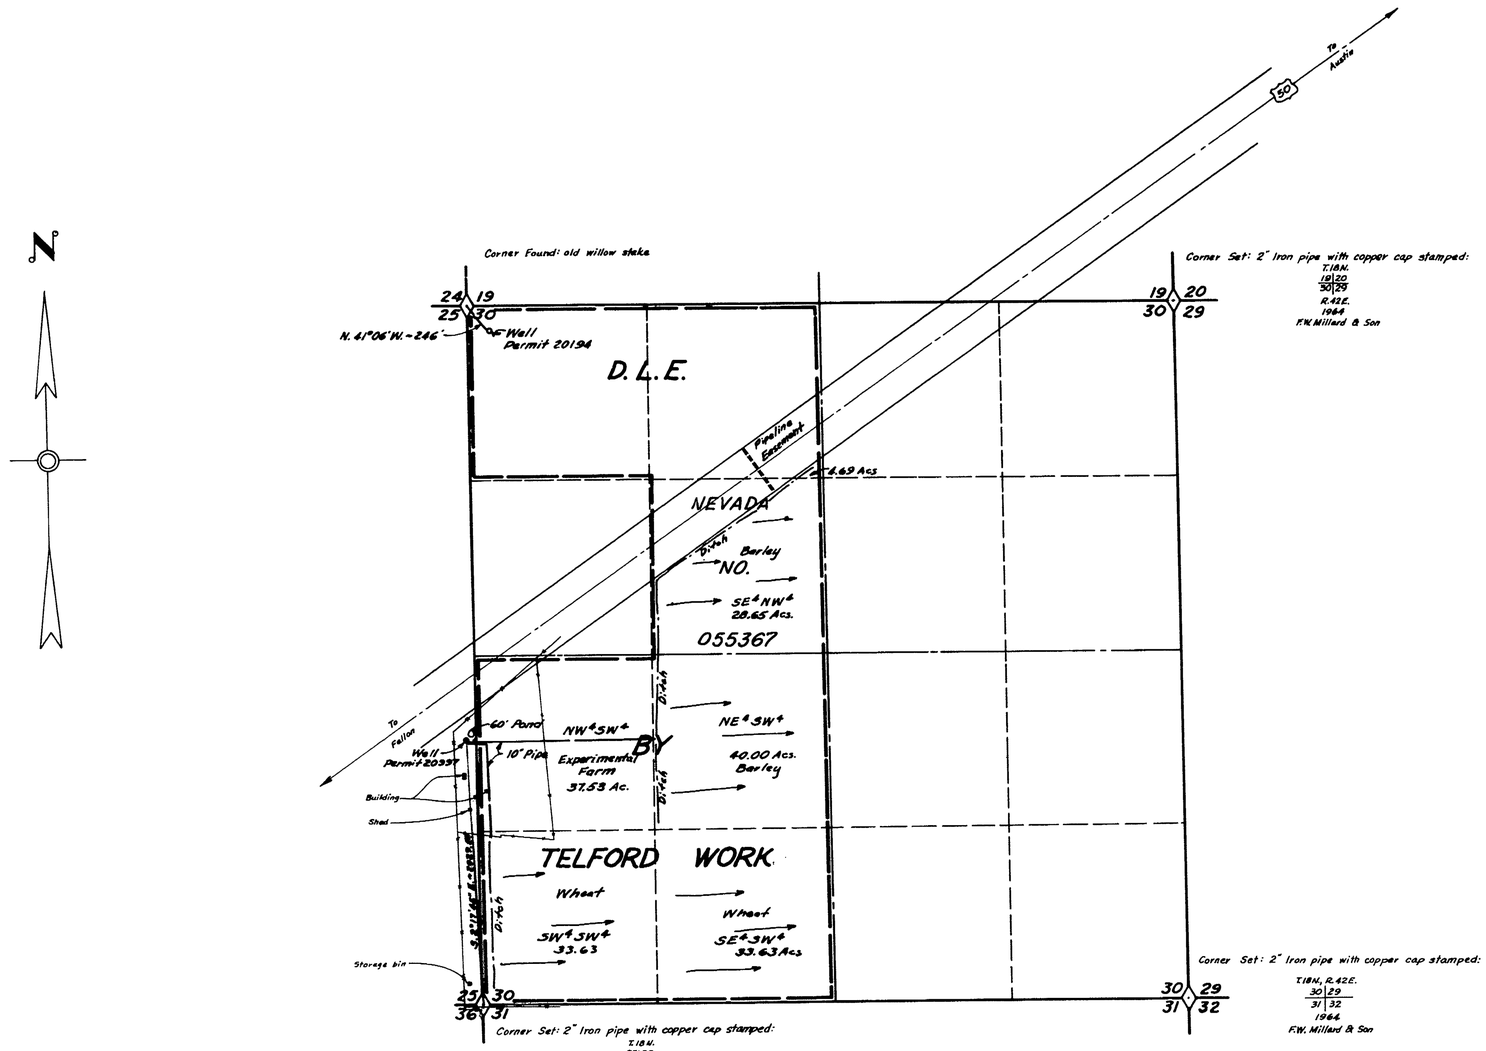

Note: The original well tie under permit No. 20997 was to SW corner of Section 31 T.18N, R.42E, M.D.B.& M. The tie was given as N.1°01'10" W. 7313.30 ft. distant.

T. 18 N., R. 42 E., M.D.B.& M.

STATE OF NEVADA
County of Elko } S.S.

I, ROBERT W. MILLARD, being first duly sworn, depose and say that this map consisting of 1 sheet, has been correctly drawn to the designated scale from field notes of a survey made under my supervision and direction between the 10th day of February and the 15th. day of February 1969; that it truly and correctly represents the location and extent of the works used to divert water from UNDERGROUND SOURCES in LANDER COUNTY by TELFORD WORK for irrigation and domestic purposes under Application Number 20997 that the point of diversion, the location and sizes of the diverting channels, location and description of all measuring devices, the location and extent of lands owned or controlled by the applicant upon which water applied for under Application Number 20997 is used, together with the area and kind of culture in each 40-Acre subdivision, and the location and names of all other works or streams which are crossed by or connected with said works are fully and correctly designated thereon.

State Water Right Surveyor

Subscribed and sworn to before me this 17th day of February, 1969.

Notary Public in and for Elko County, Nevada

LENDOL WILLIAMS
Notary Public - State of Nevada
Elko County, Nevada
Commission expires Jan. 31, 1973

CERTIFICATE NO. 8199 ISSUED 12-5-73

LEGEND

Found subdivision corners

4" x 4" post set

0 600 1200 1800 2400
Scale 1" = 600'

NOTES

Basis of Bearing: Centerline of U.S. Highway 50

FILED
July 23, 1969
STATE ENGINEER'S OFFICE

OFFICE
STATE ENGINEER
1969 JUL 23 AM 8 09

OFFICE
STATE ENGINEER
1969 FEB 25 AM 9 45

MILLARD-SPINK ASSOCIATES, INC.

DATE	DESCRIPTION

FIELD	CHECK
DETAIL	APPROVED
DESIGN	FILE No.
TRACING DL.J.	DR'G. No.

MAP TO ACCOMPANY PROOF OF BENEFICIAL USE UNDER PERMIT NO. 25137

FOR IRRIGATION & DOMESTIC

BY MR. TELFORD WORK

FROM UNDERGROUND SOURCES

MILLARD - SPINK ASSOCIATES, INC.
ENGINEERS - PLANNERS - SURVEYORS

C-51

25137