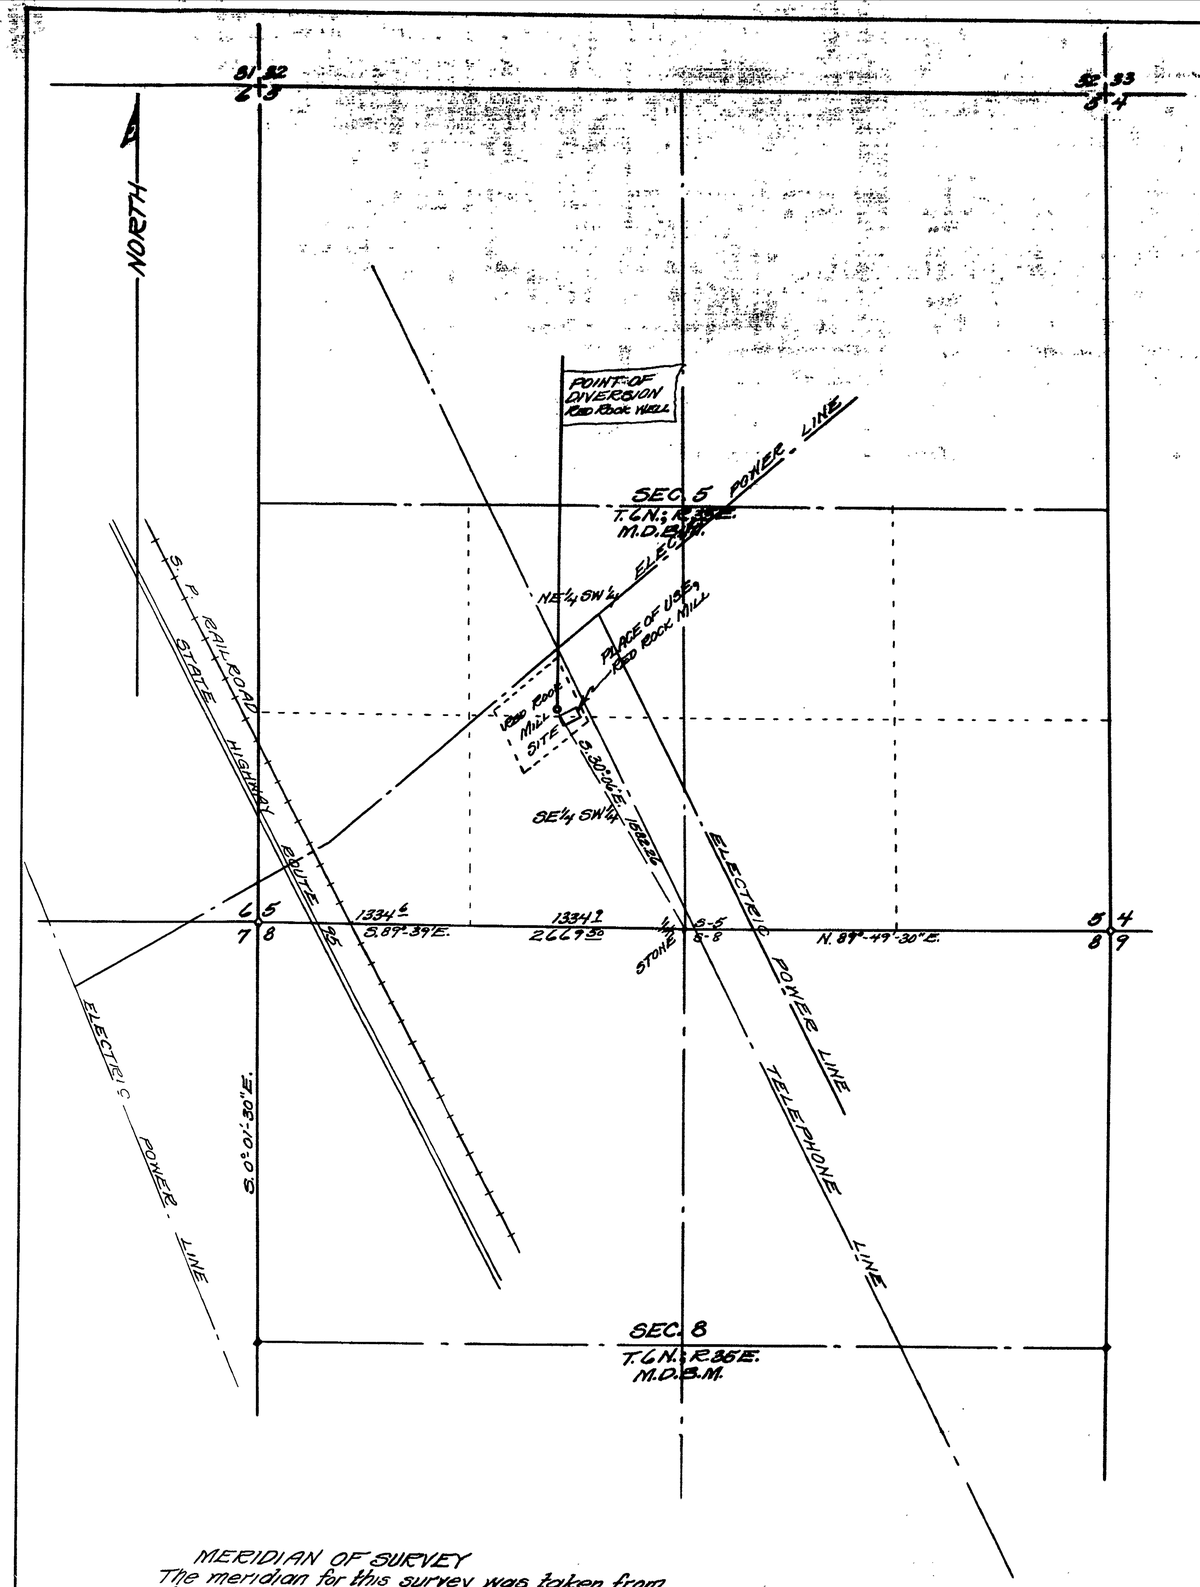

MERIDIAN OF SURVEY
The meridian for this survey was taken from a line of known bearing, the south line of Sec. 5, T.6N.; R.35E., M.D.B.M., which bearing had been previously established by B. York by a Polaris observation.

STATE OF NEVADA
COUNTY OF CHURCHILL } ss

I, Bernard York, State Water Right Surveyor, being first duly sworn, depose and say that this map, consisting of this one sheet, has been correctly drawn to the designated scale from the field notes of a survey completed by me on the 2nd day of July, 1969; that this map truly represents the proposed location and extent of the works used to divert water from UNDERGROUND at RED ROCK WELL in Mineral County, Nevada; by JAMES H. MADDEN, GENERAL DEL., MINA, NEVADA; and that the point of diversion and place of use and all other works are fully and correctly shown hereon.

• for MINING and MILLING PURPOSES

Bernard York
State Water Right Surveyor No. 293

Subscribed and sworn to before me this 3rd day of July, 1969.

Ruth A. Walker
Notary Public in and for the County of Churchill, State of Nevada.
My commission expires Nov. 10, 1972

RUTH A. WALKER
Notary Public — State of Nevada
Churchill County
My Commission Expires Nov. 10, 1972

CERTIFICATE No. 9210 ISSUED 4-20-78

0 500 1000 2000
SCALE : 1" = 500'

MAP
TO ACCOMPANY APPLICATION TO APPROPRIATE WATER FOR MINING & MILLING PURPOSES
BY
JAMES H. MADDEN
MINA, NEVADA.
IN MINERAL COUNTY, NEVADA.

SCALE: 1" = 500' JULY 3, 1969.
Bernard York, Fallon, Nevada.

OFFICE
STATE ENGINEER

FILED
July 7 1969
STATE ENGINEER'S OFFICE

25143