City Boundary Map
and
Proposed Place of Use

Townships 19 & 20 South, Ranges 60, 61, and 62 East, M.D.B. & M.

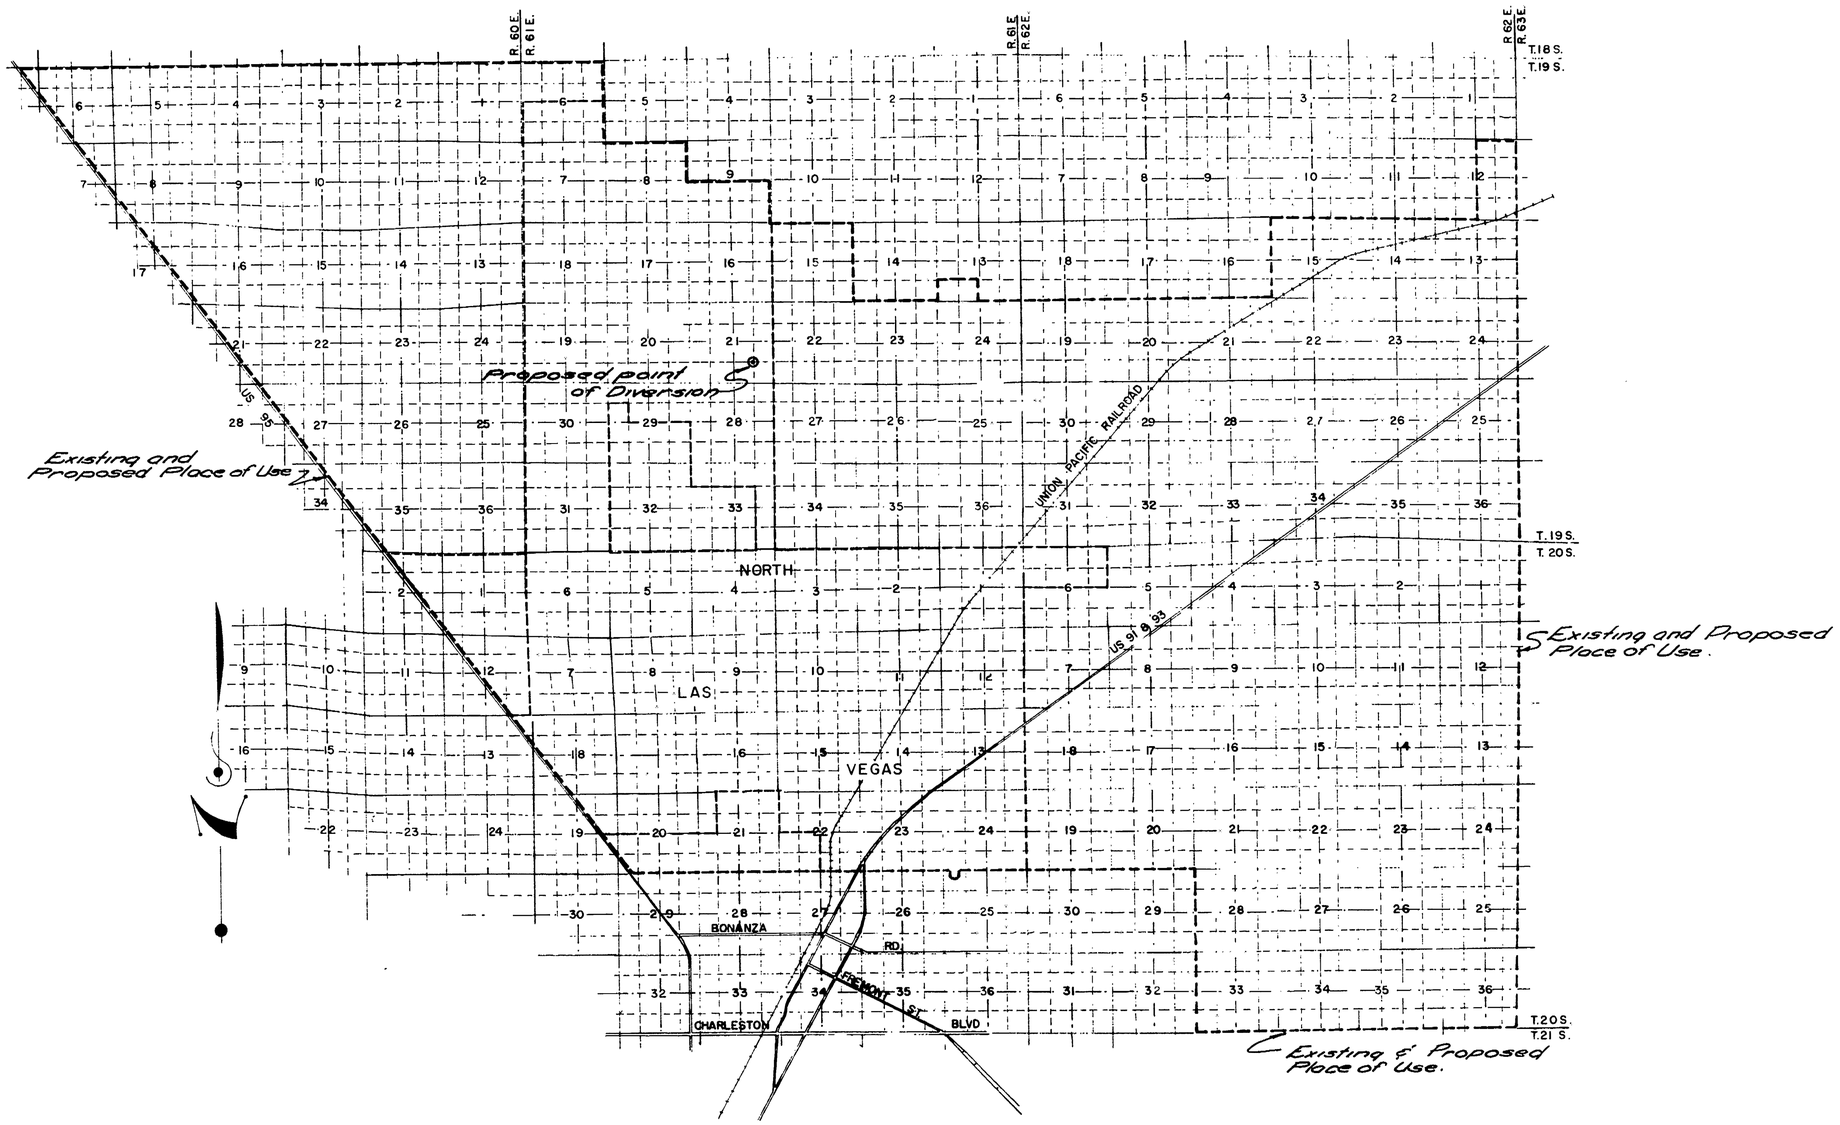

SCALE 1" = 5280'

OFFICE
STATE ENGINEER

1969 JUL 14 AM 9 57

Map to Accompany Application for Permission to Appropriate Water Under App. No. & Cert. No. by the City of North Las Vegas, Nevada, for Municipal Purposes, from an Underground Source.

25149

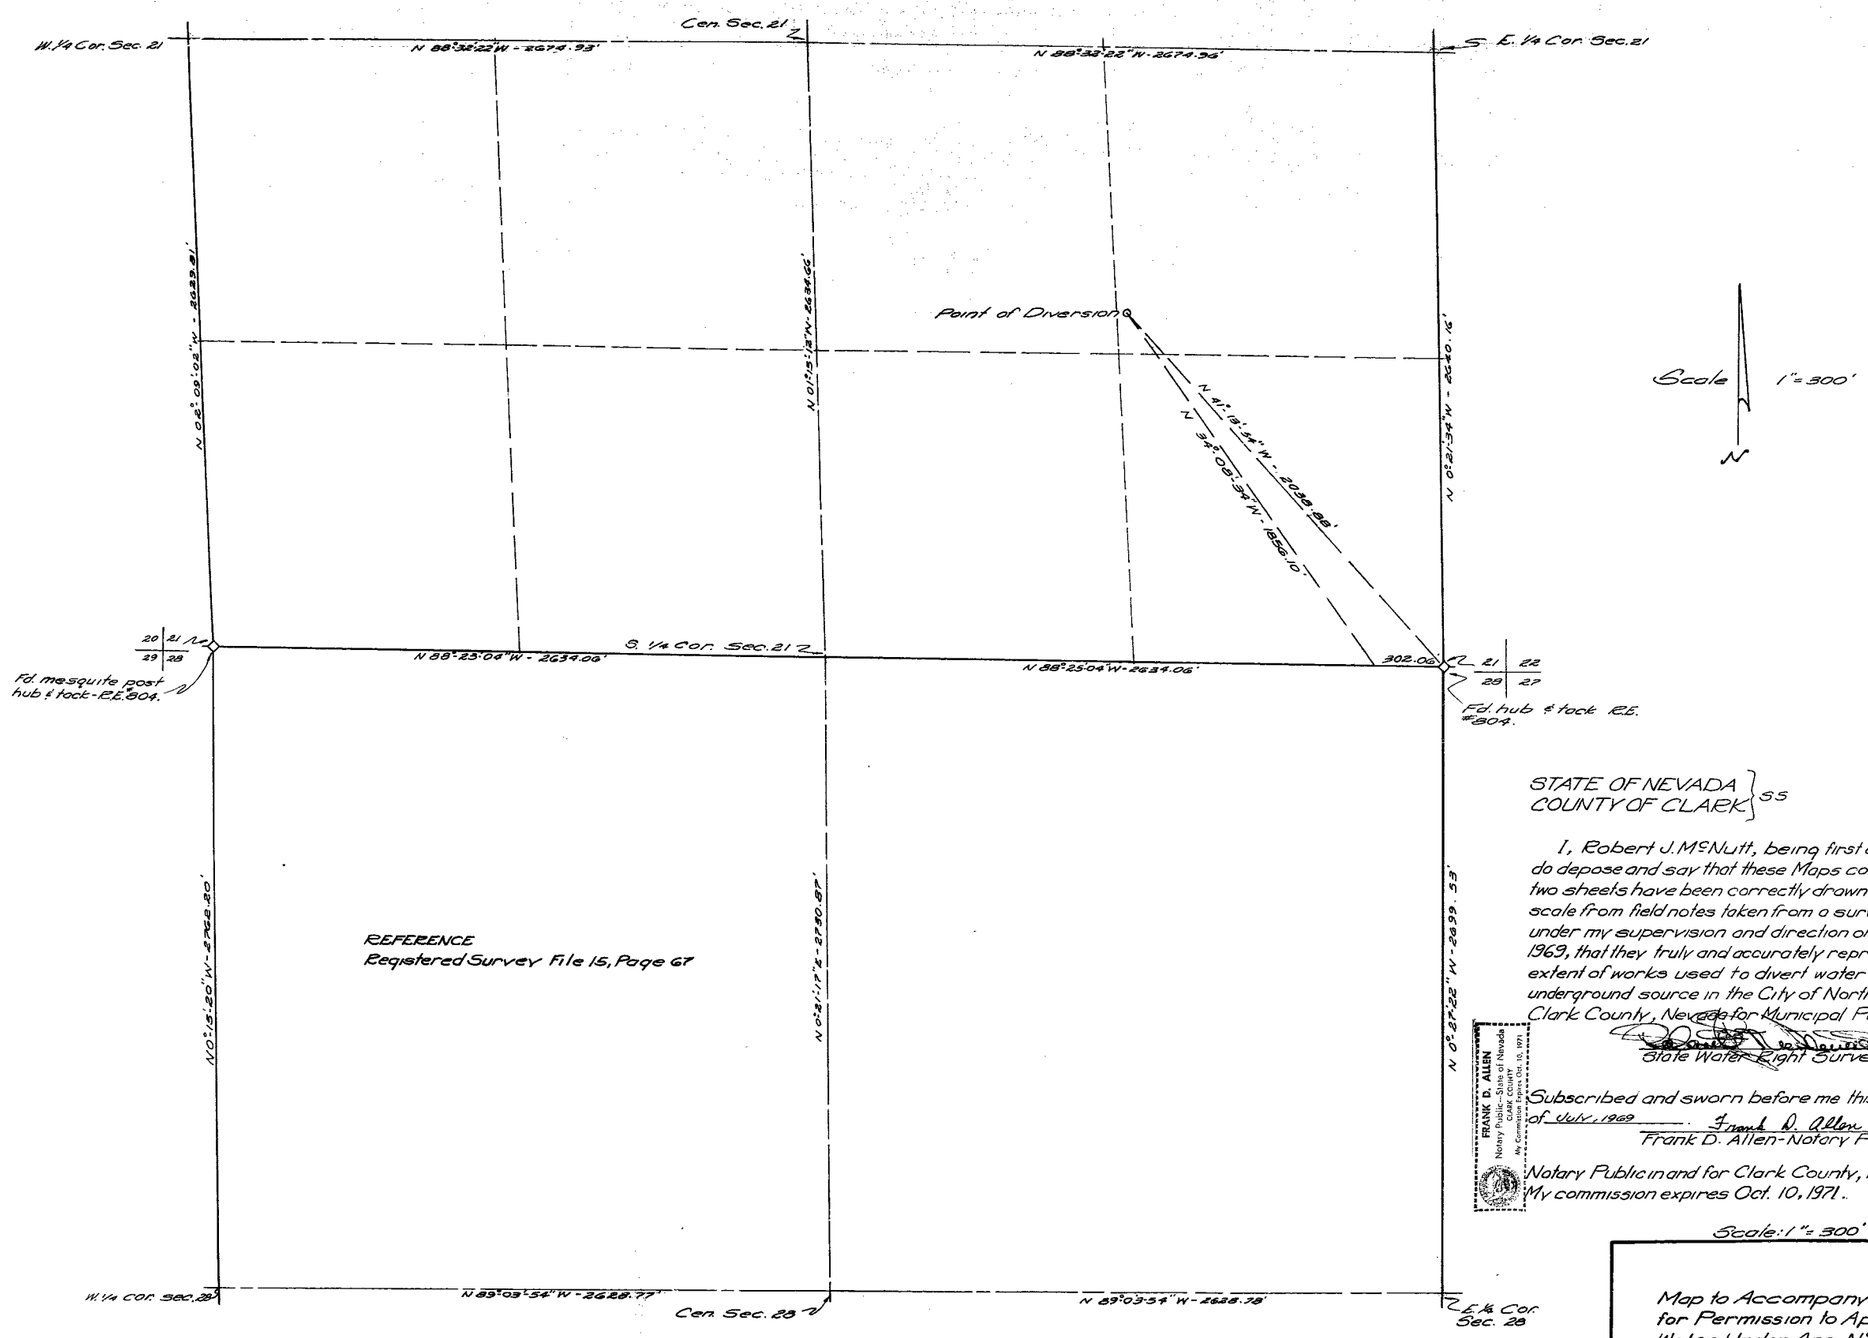

Proposed point of Diversion Under Permit Nº . The N.E. 1/4 of the S.E. 1/4 of Section 21, T.19S., R.61E., M.D.B.&M., Nev.

OFFICE STATE ENGINEER
1969 JUL 14 AM 9 57

OFFICE STATE ENGINEER
1969 AUG 6 AM 10 00

FILED
July 14, 1969
STATE ENGINEER'S OFFICE

STATE OF NEVADA }
COUNTY OF CLARK } SS

I, Robert J. McNutt, being first duly sworn do depose and say that these Maps consisting of two sheets have been correctly drawn to the indicated scale from field notes taken from a survey made under my supervision and direction on June 26, 1969, that they truly and accurately represent the extent of works used to divert water from an underground source in the City of North Los Vegas, Clark County, Nevada for Municipal Purposes.

State Water Right Surveyor #303

Subscribed and sworn before me this 10th day of July, 1969.

Frank D. Allen
Frank D. Allen-Notary Public

FRANK D. ALLEN
Notary Public - State of Nevada
Clark County
My Commission Expires Oct. 10, 1971

Notary Public in and for Clark County, Nevada
My commission expires Oct. 10, 1971.

Scale: 1" = 300'

Map to Accompany Application for Permission to Appropriate Water Under App. Nº & Cert. Nº by the City of North Los Vegas, Nevada, for Municipal Purposes, from an Underground Source.

25149