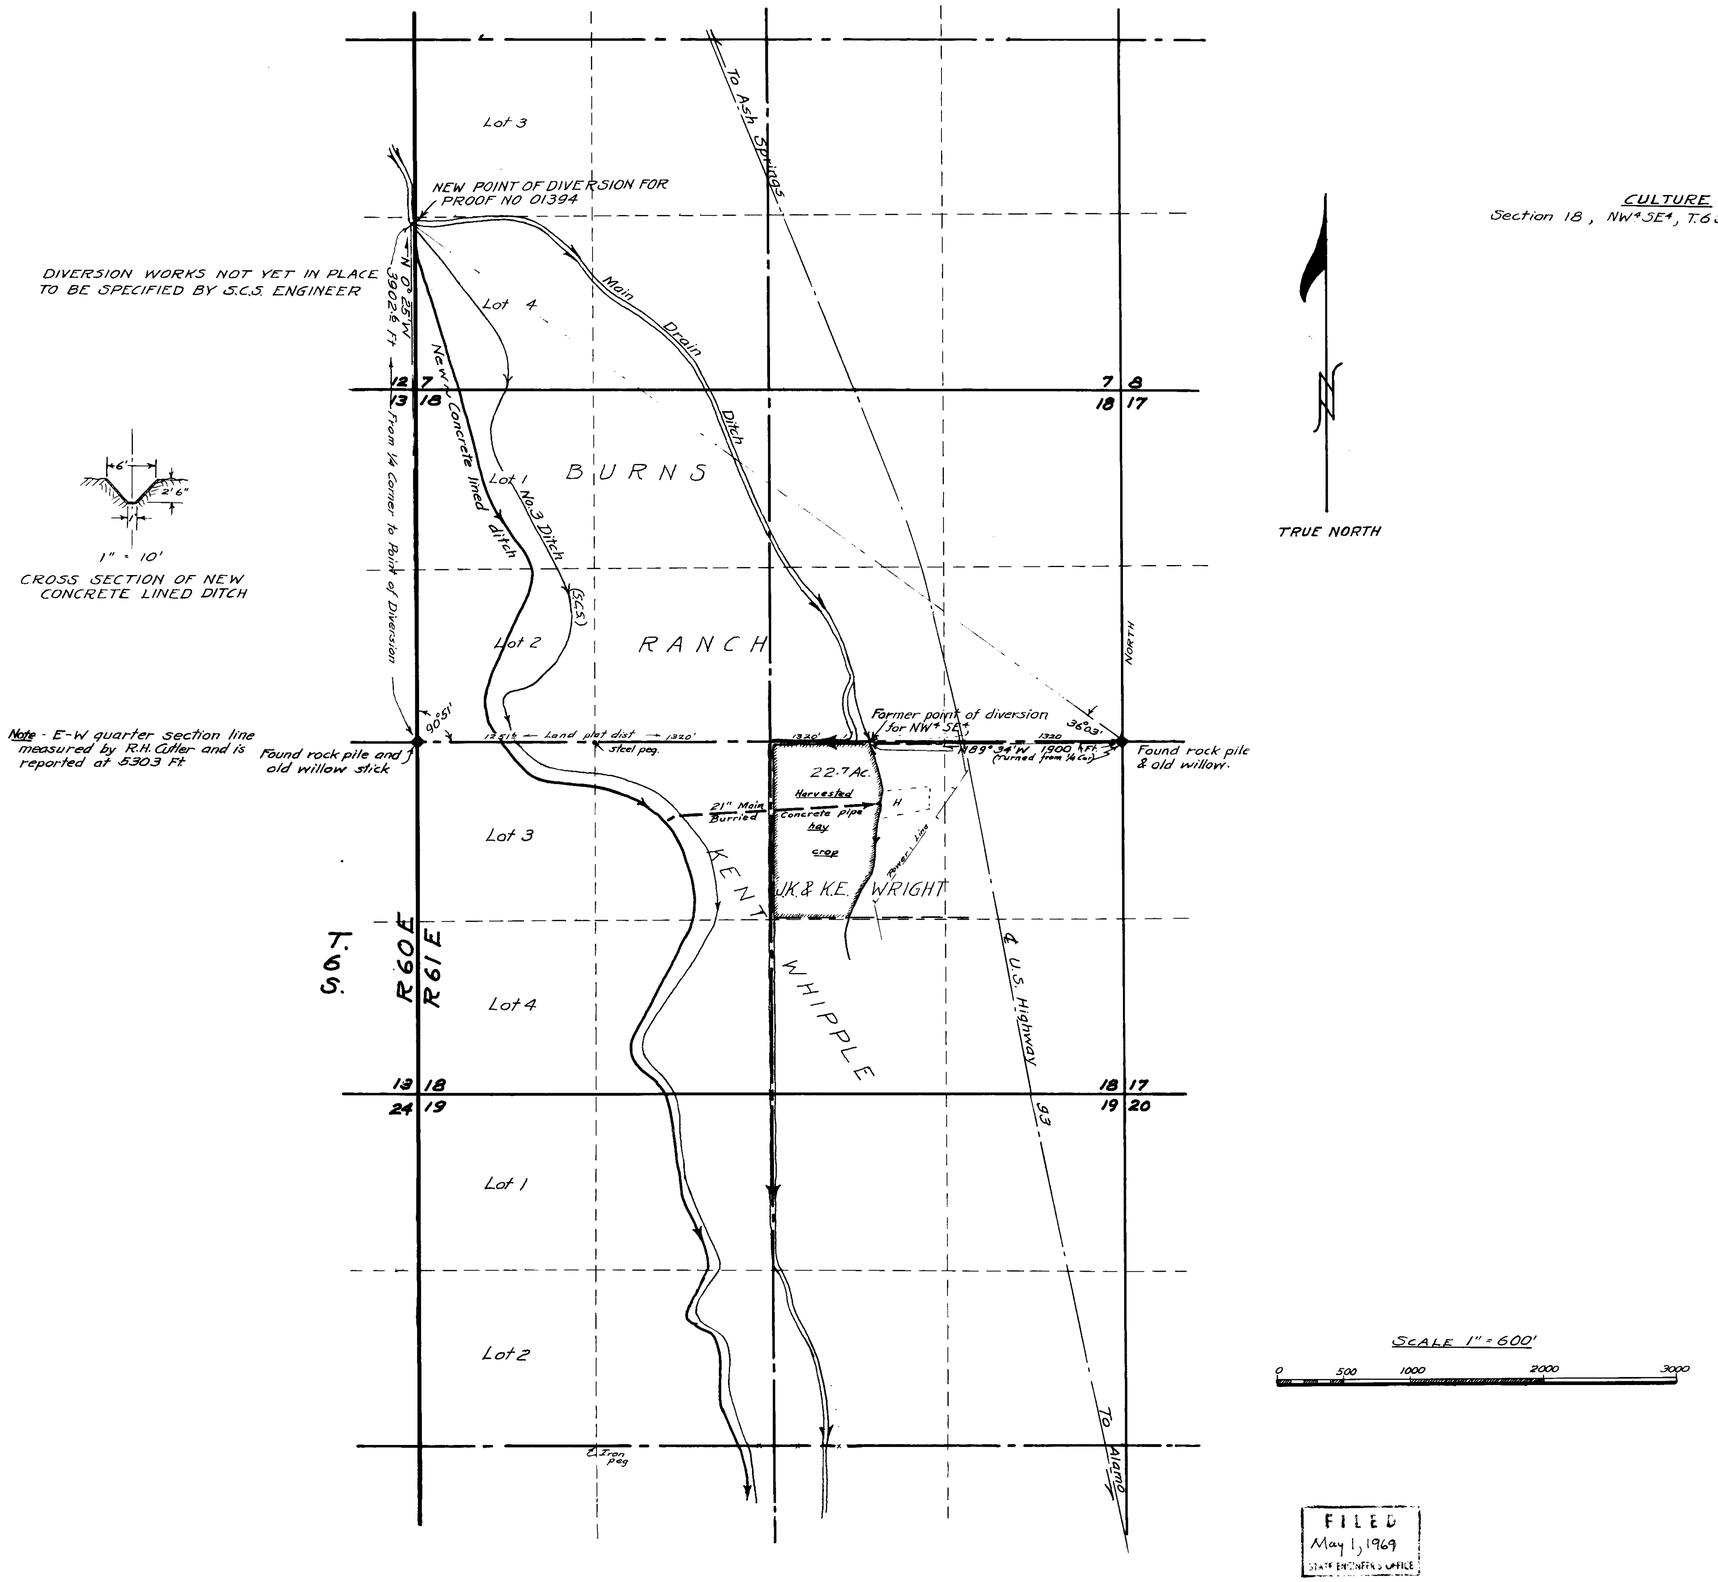

CULTURE
Section 18, NW4SE4, T.6S. R61E., 22.7 Acres in Alfalfa.

SCALE 1" = 600'

0 500 1000 2000 3000

State of Nevada, } SS.
County of Lincoln }

I Paul Gemmill, being first duly sworn, [illegible] of 1 [illegible] 11 day of July 1963 [illegible] 10 [illegible] February, 1964; that it truly and [illegible] and extent of the works used to divert water from Ash Springs Channel (Source) in Lincoln County by: John Kay Wright (Applicant) and Kate E. Wright. That it shows a proposed change in point of diversion and in place of use

for [illegible] Proof No. 01394 [illegible] No. 01394 [illegible] of culture in each [illegible] of all other works or [illegible] with said works are fully and correctly [illegible] thereon.

Paul Gemmill
(State Water Right Surveyor)

Subscribed and sworn to before me this 21 day of February 1964
A. L. Scott Esther Cole
Deputy Clerk

Notary Public in and for Lincoln County, Nevada
My commission expires on the 2 day of July 1966

FILED
May 1, 1969
STATE ENGINEER'S OFFICE

MAP
PERTAINING ~ PROOF 01394
TO ACCOMPANY APPLICATION
TO CHANGE POINT OF DIVERSION AND PLACE OF USE
OF WATER FOR IRRIGATION
BY
JOHN KAY WRIGHT & KATE E. WRIGHT
FROM ASH SPRINGS CHANNEL

25153