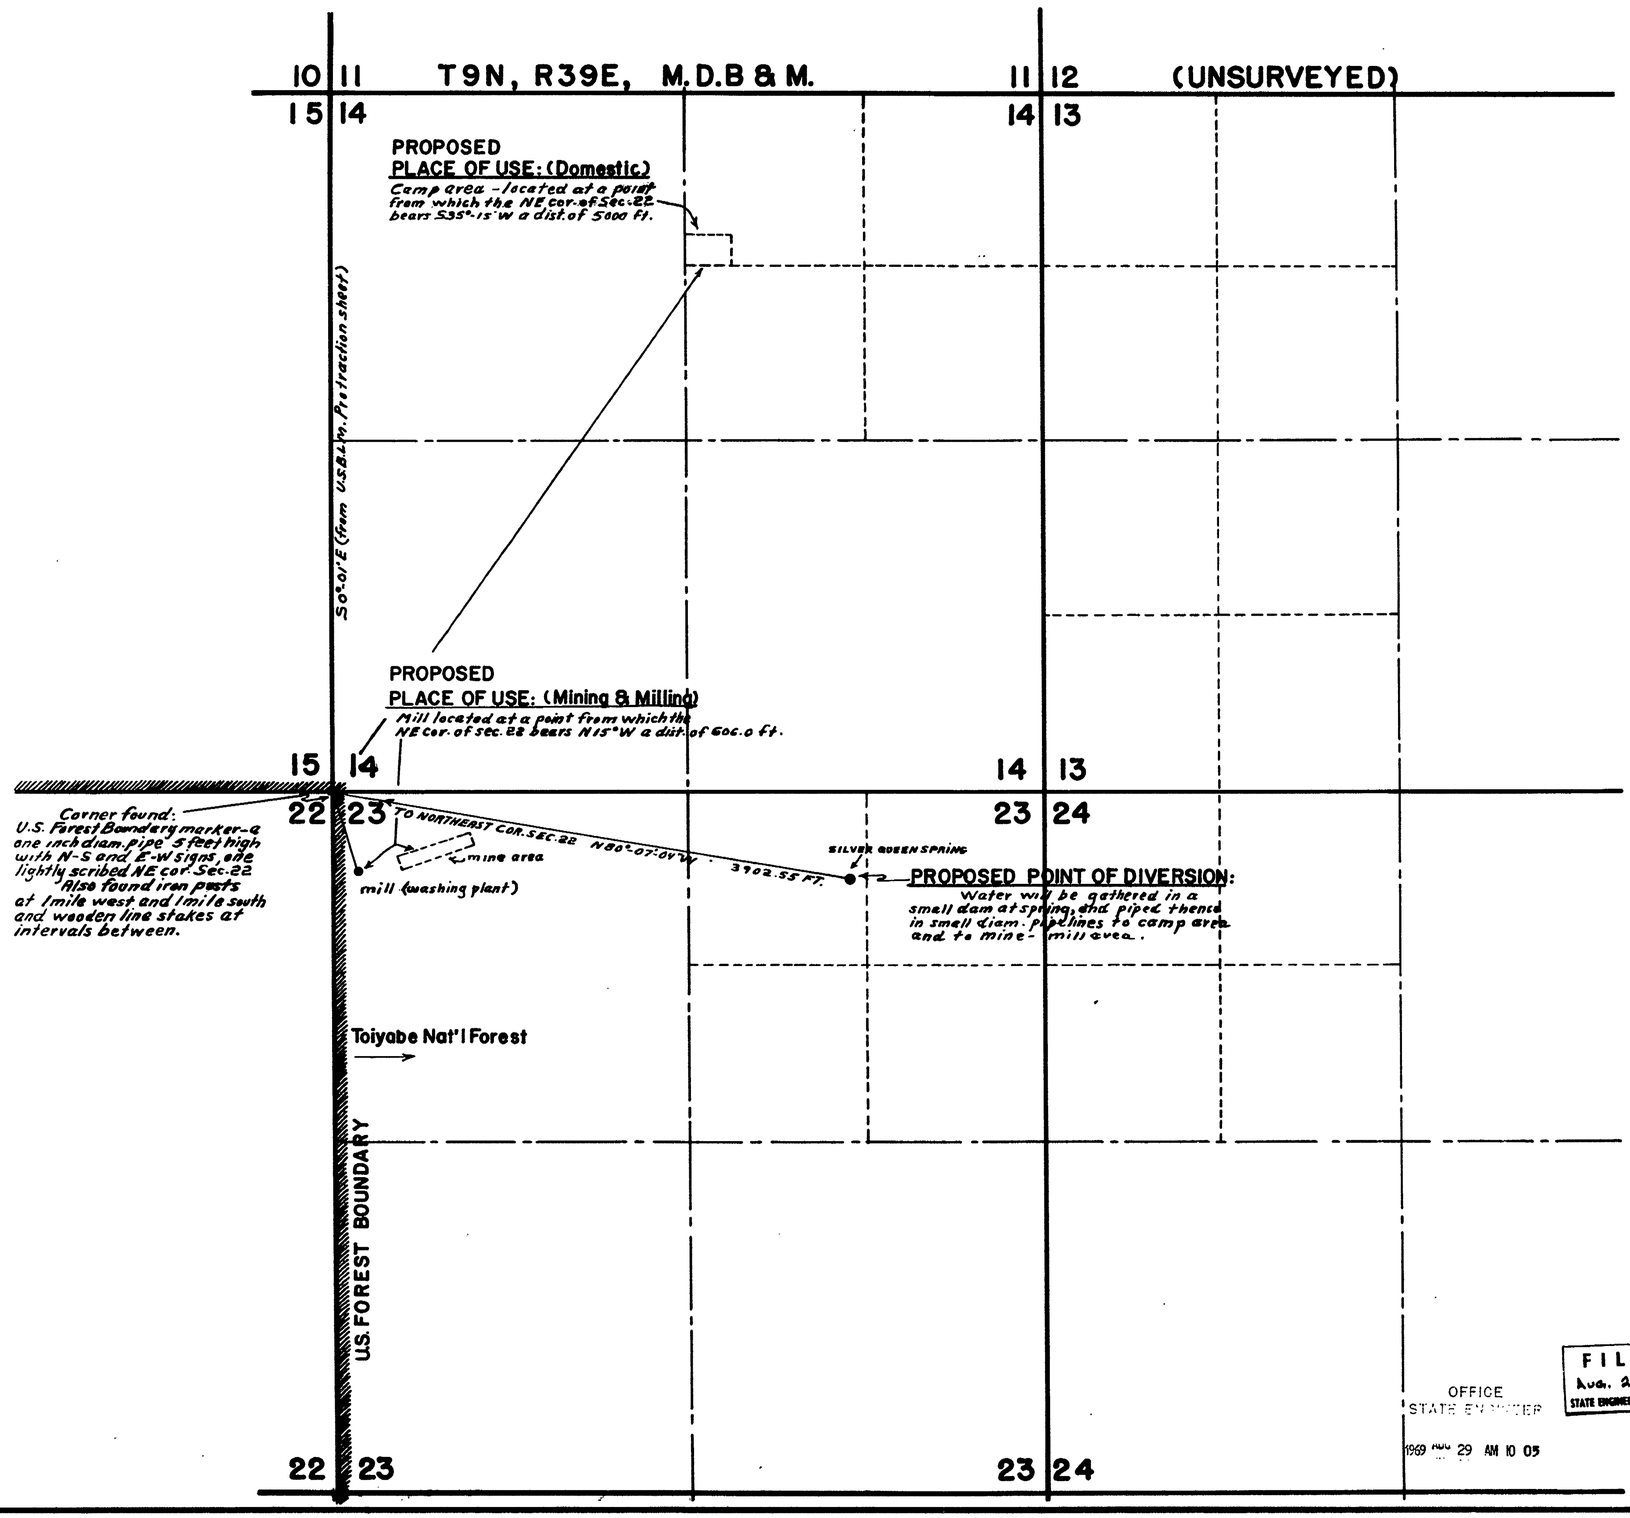

N

STATE OF NEVADA }ss.
COUNTY OF NYE.....

I, T.M. Cahill, being first duly sworn, depose and say that this map, consisting of one sheet, has been correctly drawn to the designated scale from field notes of a survey made by me between the 1 day of August and the 4 day of August 1969; that it truly and correctly represents the proposed location and extent of the works used to divert water from Silver Queen Spring in Nye County by Golden King Mining & Production Inc. for Mining, Milling & Domestic purposes; That the proposed point of diversion and return, the location of the mine and mill, the approximate size and capacity of the diverting conduit and the location and names of all other works or streams which are crossed by or connected with said works are fully and correctly designated hereon.

T. M. Cahill
STATE WATER RIGHT SURVEYOR

Subscribed and sworn to before me this 27 day of August 1969.

Margaret A. Jones
NOTARY PUBLIC IN AND FOR NYE COUNTY, NEVADA

MARGARET A. JONES
Notary Public - State of Nevada
Appt. No. 5-1971
My Commission Exp. 10 Mar. 1971

SCALE IN FEET

0 600 1200 1800 2400 FT.

FILED
Aug. 29, 1969
STATE ENGINEER'S OFFICE

OFFICE
STATE ENGINEER
1969 AUG 29 AM 10 05

MAP TO ACCOMPANY
APPLICATION
TO APPROPRIATE WATER
for
MINING, MILLING, & DOMESTIC
by
GOLDEN KING MINING & PRODUCTION INC.
from
SILVER QUEEN SPRING

25158