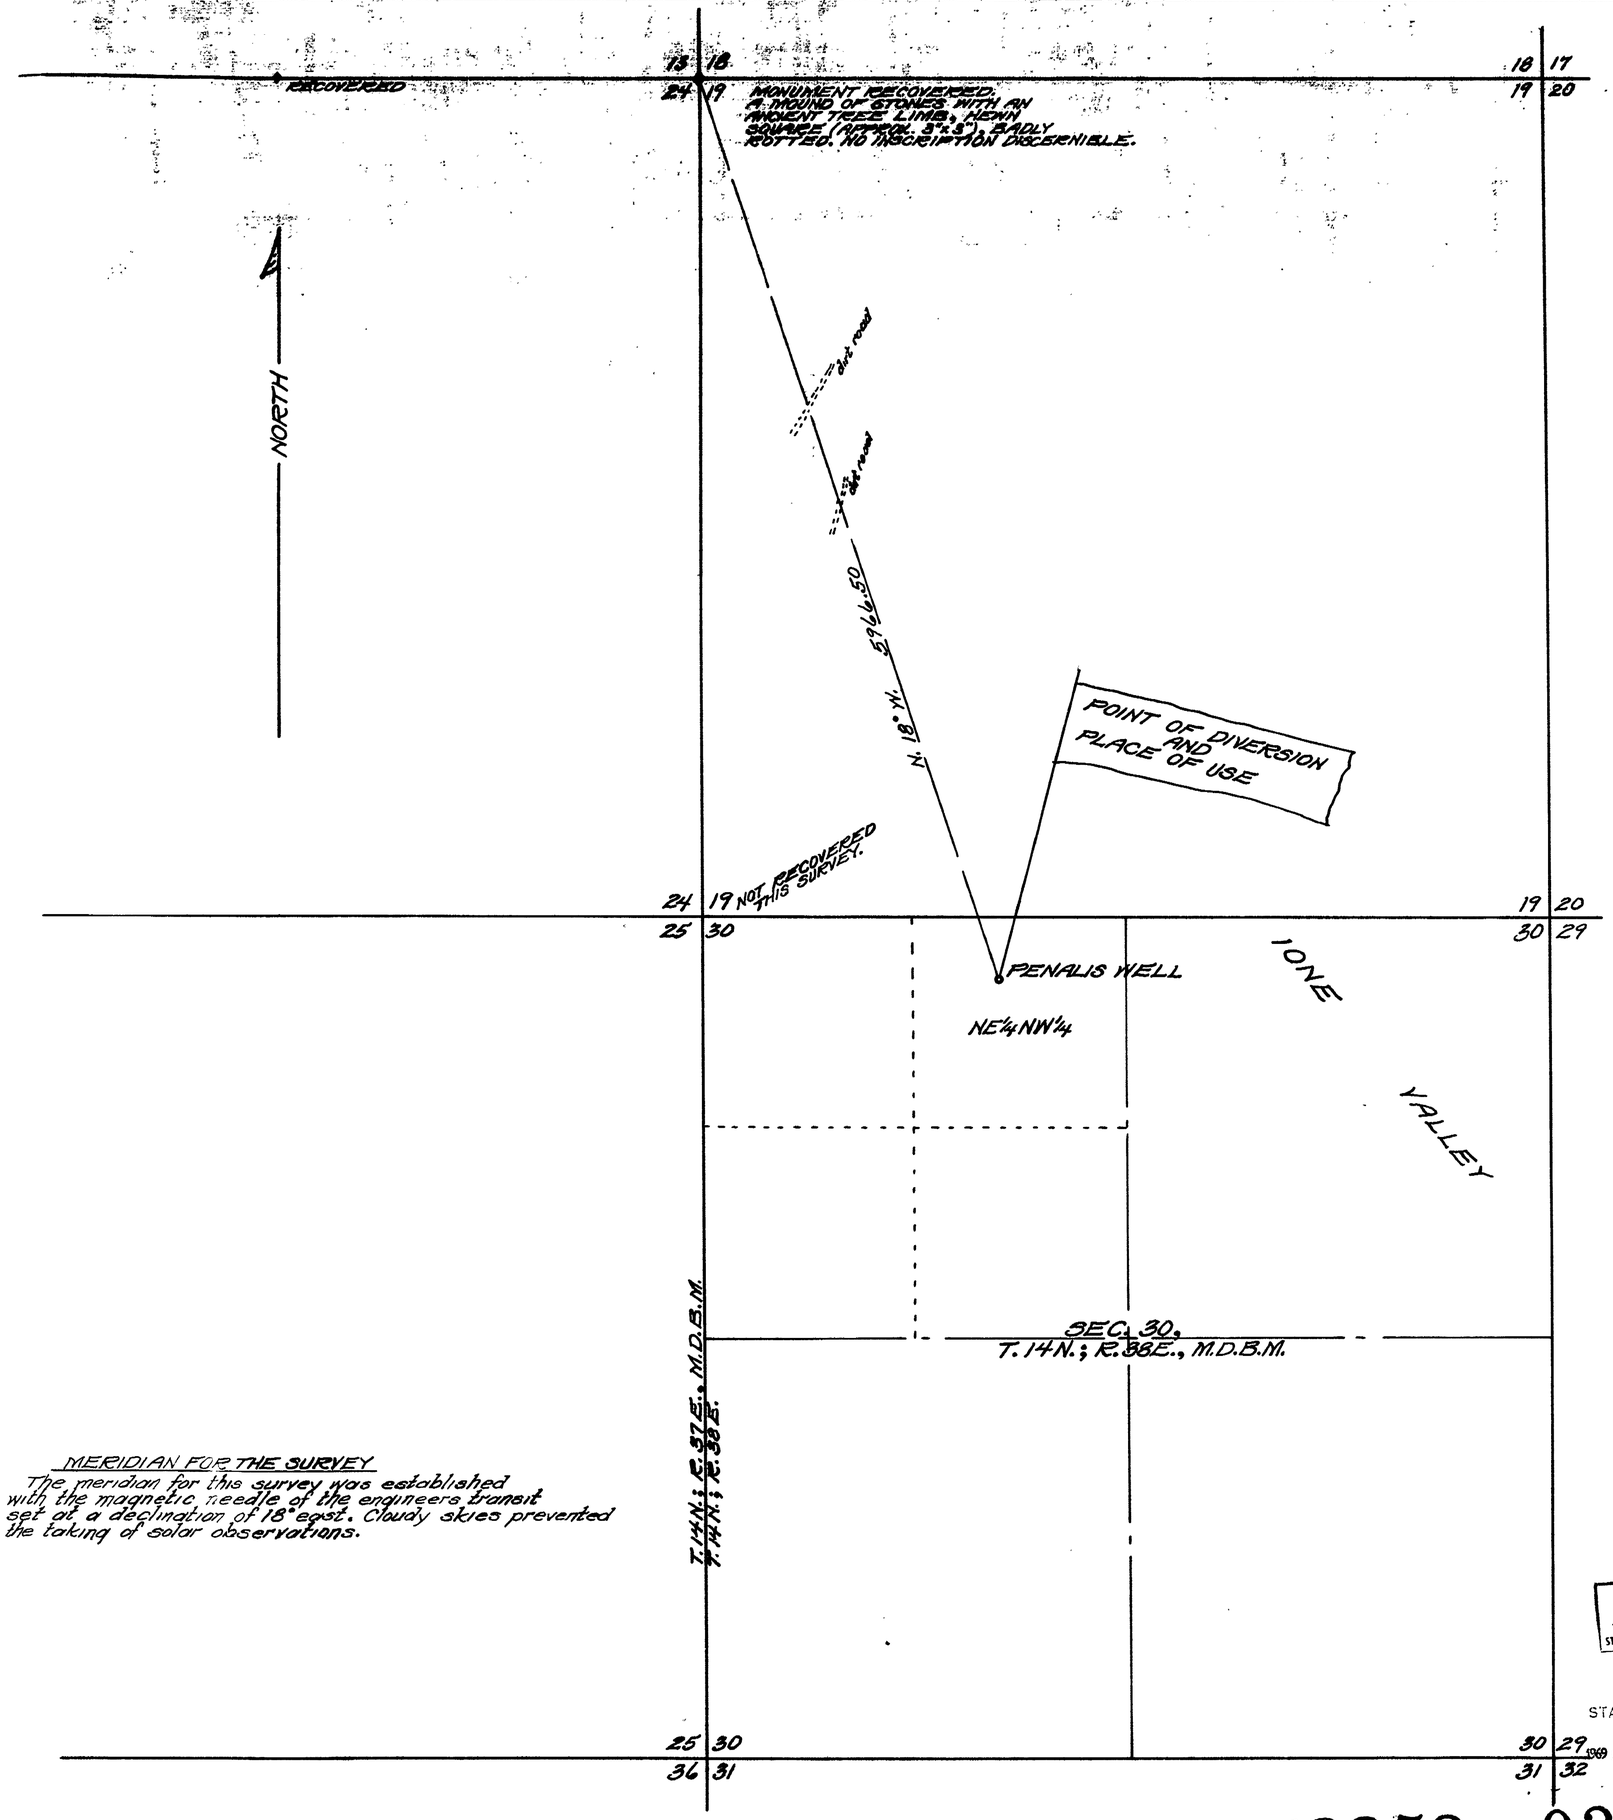

POINT OF DIVERSION: at a point in the NE¼NW¼ Section 30, T.14N.; R.38E.; M.D.B.M., from which the northwest corner of Section 19, township and range as above, bears N.18°W. a distance of 5966.50 feet.

STATE OF NEVADA }
COUNTY OF CHURCHILL } ss

I, Bernard York, State Water Right Surveyor, being first duly sworn, depose and say that this map, consisting of this one sheet, has been correctly drawn to the designated scale from the field notes of a survey completed by me on the 6th day of September, 1969; that this map truly represents the proposed location and extent of the works used to divert water from UNDERGROUND at PENALIS WELL in NYE COUNTY, NEVADA, by the ELLENWOOD LIVESTOCK COMPANY, P.O. Box 891, Fallon, Nevada, for LIVESTOCK WATERING PURPOSES; and that the point of diversion and place of use and all other works are fully and correctly shown hereon.

Bernard York
STATE WATER RIGHT SURVEYOR

Subscribed and sworn to before me this 8th day of September, 1969.

Ruth J. Walker
Notary Public in and for the County of Churchill, State of Nevada.
My commission expires Nov. 10, 1972

Ruth J. Walker
Notary Public in and for the State of Nevada
Churchill County
My Commission Expires Nov. 10, 1972

0 500 1000 2000

MERIDIAN FOR THE SURVEY

The meridian for this survey was established with the magnetic needle of the engineers transit set at a declination of 18° east. Cloudy skies prevented the taking of solar observations.

FILED
Sept. 9, 1969
STATE ENGINEER'S OFFICE

OFFICE
STATE ENGINEER
1969 SEP 9 AM 9 43

MAP
TO ACCOMPANY APPLICATION TO APPROPRIATE WATER FOR STOCKWATERING PURPOSES IN NYE COUNTY, NEVADA,
BY
ELLENWOOD LIVESTOCK COMPANY
P.O. Box 891, FALLON, NEVADA.

SCALE: 1"=500' SEPT. 8, 1969.
Bernard York, Fallon, Nevada.

43858 03705 27785 25170 File under