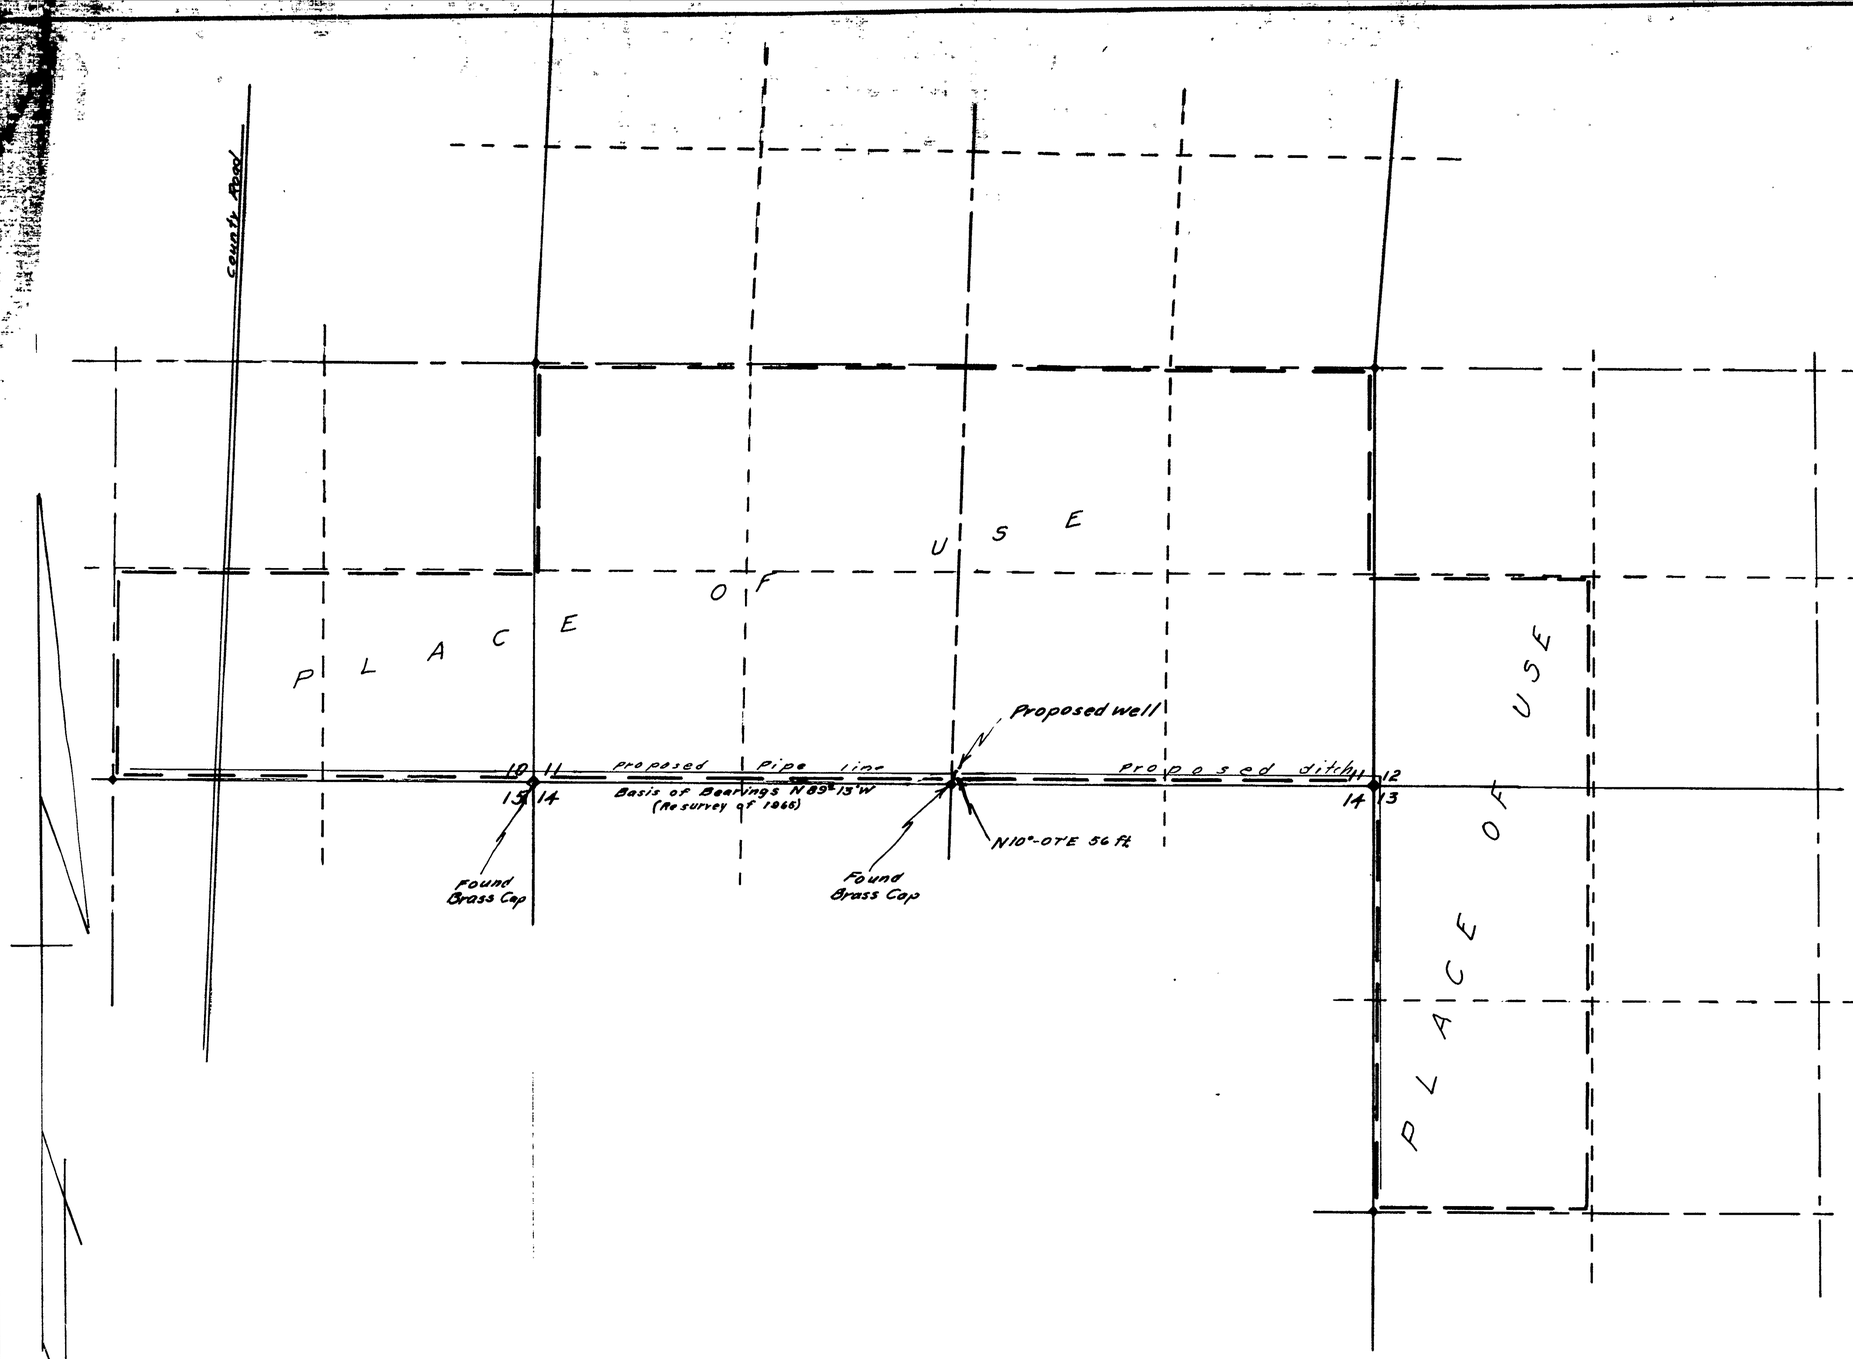

T. 40 N., R. 33 E.
M.D.B.&M.

STATE OF NEVADA
COUNTY OF HUMBOLDT } S.S

I, JR Caldwell, being first duly sworn, depose and say that this map has been correctly drawn to the designated scale from field notes of a survey made by me on the 15th day of July, 1969 that it truly and correctly represents the proposed location and extent of the works used to divert water from Underground in Humboldt County, by William Clarno for Irrigation & domestic purposes. That the proposed point of diversion, the approximate location and size of the diverting channel, all reservoirs or basins the location and names of all other works which will cross or connect with the proposed works, and the boundary of all lands, showing by 40-Acre subdivisions the areas proposed to be irrigated, are fully and correctly designated thereon

J R Caldwell
State Water Right Surveyor No 276

Subscribed and sworn to before me this 28th day of July, 1969.

Carol M. Acree

CAROL M. ACREE
Notary Public — State of Nevada
Humboldt County
My Commission Expires July 26, 1971

Scale 1" = 500'

500 0 500 1000 1500 2000

OFFICE
STATE ENGINEER
1969 JUL 29 AM 9 46

FILED
JUL 29 1969
STATE ENGINEER'S OFFICE

MAP
TO ACCOMPANY APPLICATION TO APPROPRIATE WATER

FOR Irrigation & Domestic
BY William Clarno
FROM Underground
IN Humboldt County, Nev.

25181