N.E. 1/4 OF SECTION 16, T.21S., R.61E., M.D.B.&M.
CLARK COUNTY, NEVADA

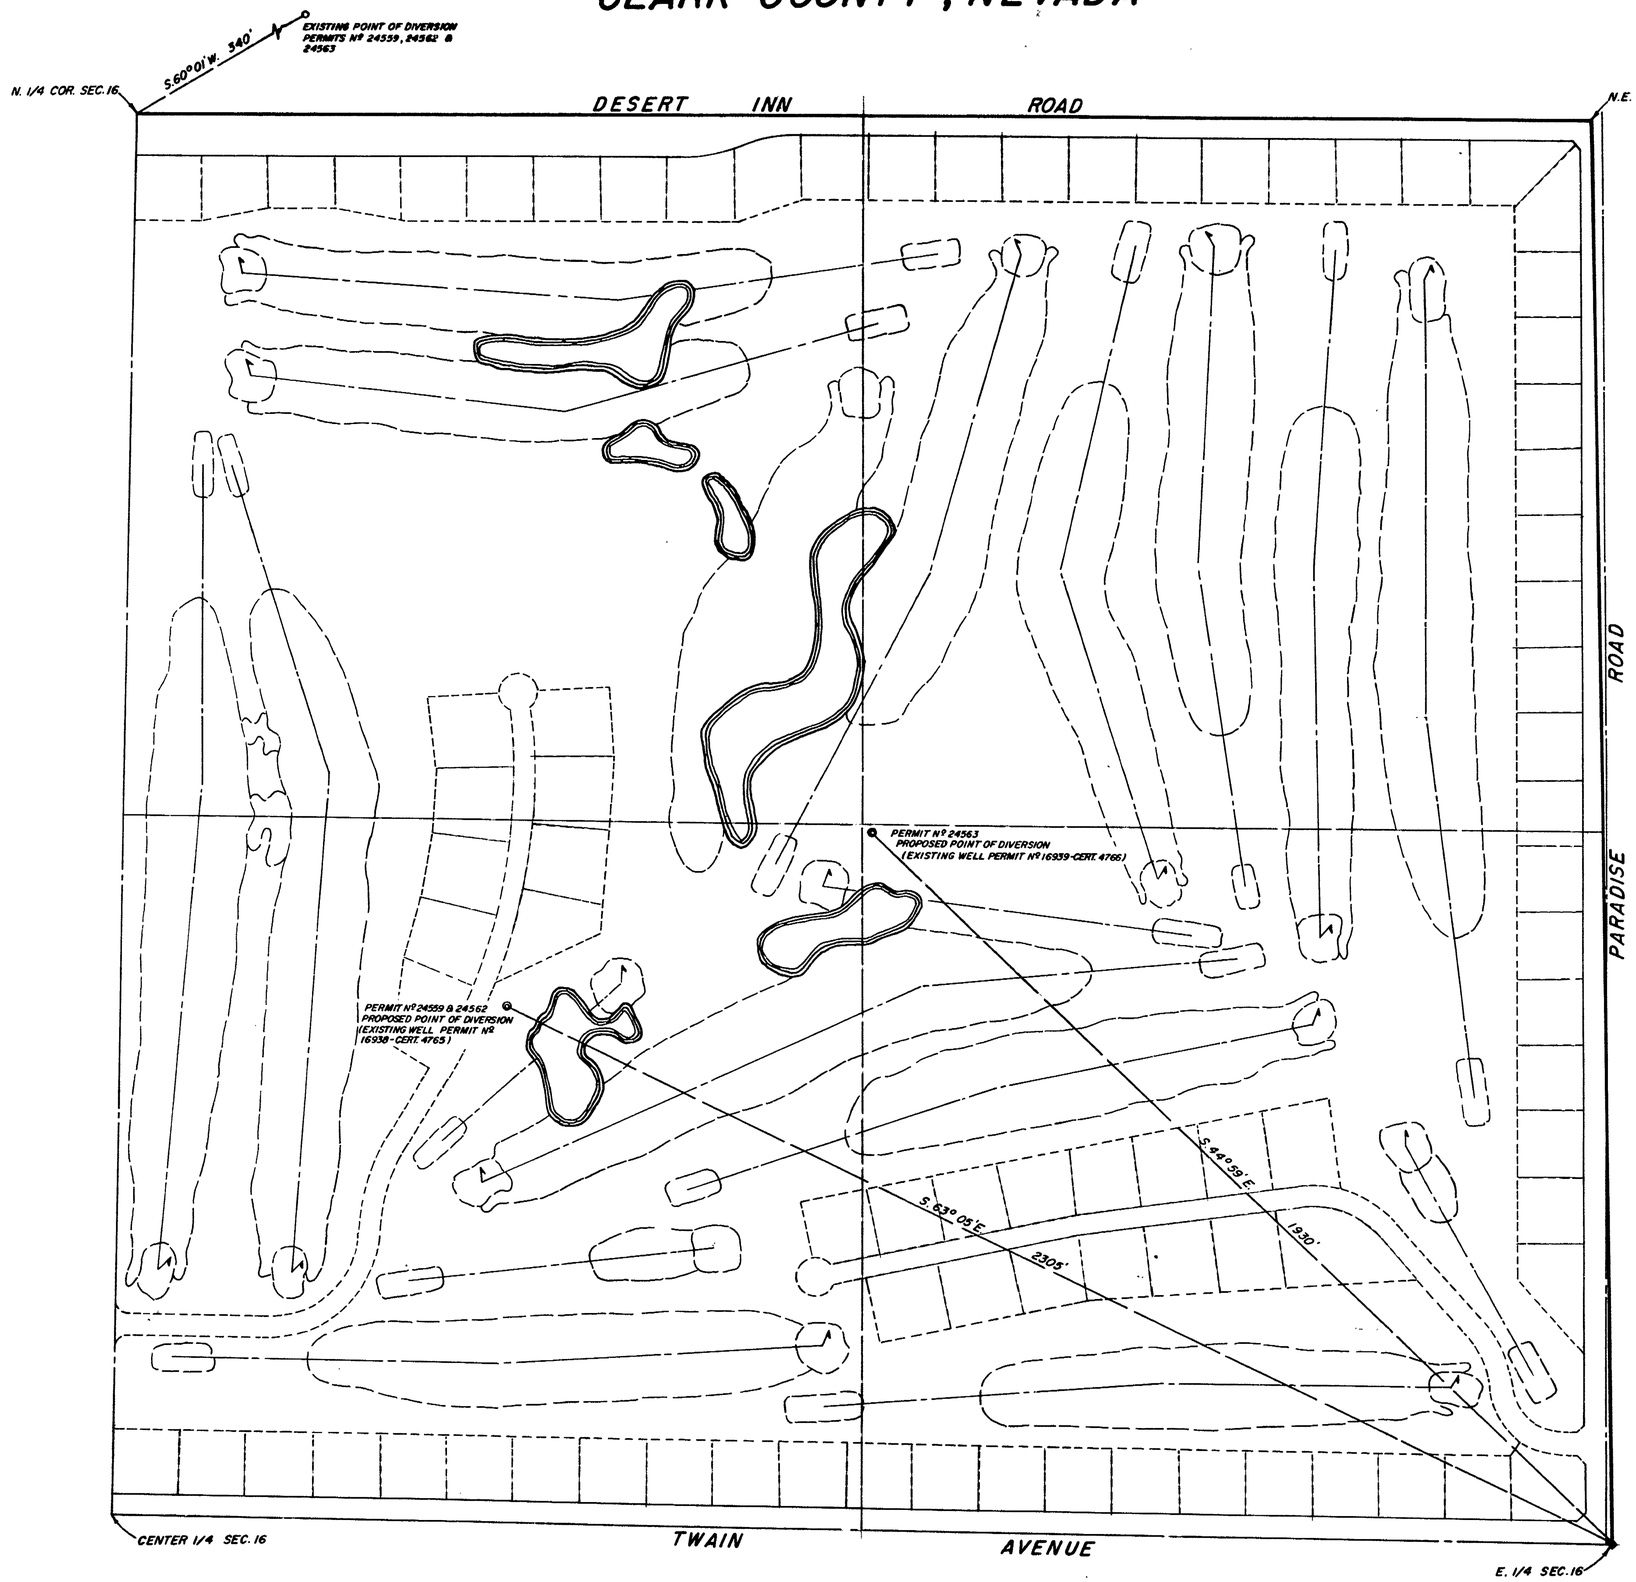

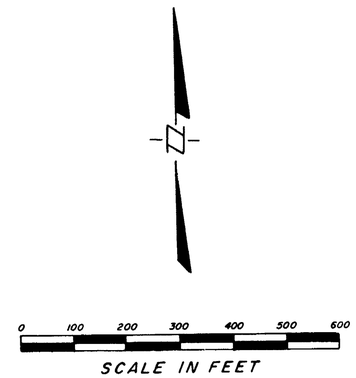

STATE OF NEVADA)
COUNTY OF CLARK) SS

I, R. LEROY GIVENS, BEING FIRST DULY SWORN, DEPOSE AND SAY THAT THIS MAP, CONSISTING OF ONE SHEET, HAS BEEN CORRECTLY DRAWN TO THE DESIGNATED SCALE FROM FIELD NOTES OF A SURVEY MADE UNDER MY SUPERVISION AND DIRECTION ON THIS 13TH DAY OF AUGUST, 1969, THAT IT TRULY AND CORRECTLY REPRESENTS THE PROPOSED LOCATION AND EXTENT OF THE WORKS USED TO DIVERT WATER FROM THE LAS VEGAS ARTESIAN BASIN IN CLARK COUNTY BY HUGHES TOOL COMPANY FOR RECREATION (IRRIGATION FOR GOLF COURSE) AND DOMESTIC USE AND THAT THE BOUNDARIES OF THE LANDS EMBODIED IN THE TRACT OWNED OR CONTROLLED BY THE APPLICANT AND UPON WHICH IT IS PROPOSED TO USE THE WATER APPLIED FOR, ARE FULLY AND CORRECTLY DESIGNATED THEREON.

R. LeRoy Givens
STATE WATER RIGHT SURVEY Nº 378

SUBSCRIBED AND SWORN TO BEFORE ME THIS 18th DAY OF August, 1969.

Catherine Long
NOTARY PUBLIC IN AND FOR CLARK COUNTY, NEVADA

MY COMMISSION EXPIRES December 21, 1971

CATHERINE LONG
NOTARY PUBLIC - STATE OF NEVADA
COUNTY OF CLARK
My Commission Expires Dec. 21, 1973

25590

FILED
AUG 20 1969
STATE ENGINEER'S OFFICE

OFFICE
STATE ENGINEER
1969 AUG 20 AM 9 44

MAP TO ACCOMPANY APPLICATION TO CHANGE POINT OF DIVERSION OF PERMIT Nº 24559; TO CHANGE POINT OF DIVERSION, MANNER AND PLACE OF USE OF PERMIT Nº 24562 AND PERMIT Nº 24563

BY

HUGHES TOOL COMPANY
FROM
LAS VEGAS ARTESIAN BASIN
CLARK COUNTY, NEVADA

25590 25225 25224 corr 9-2-69 25225 25223