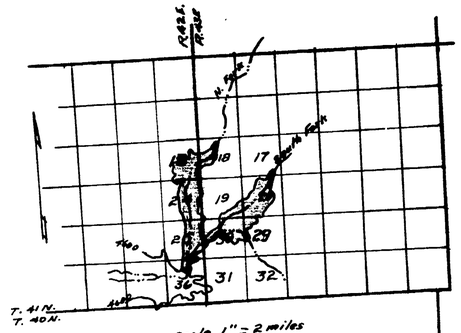

Scale 1" = 2 miles
Resevoir site
(US Army Engineers' Datum)

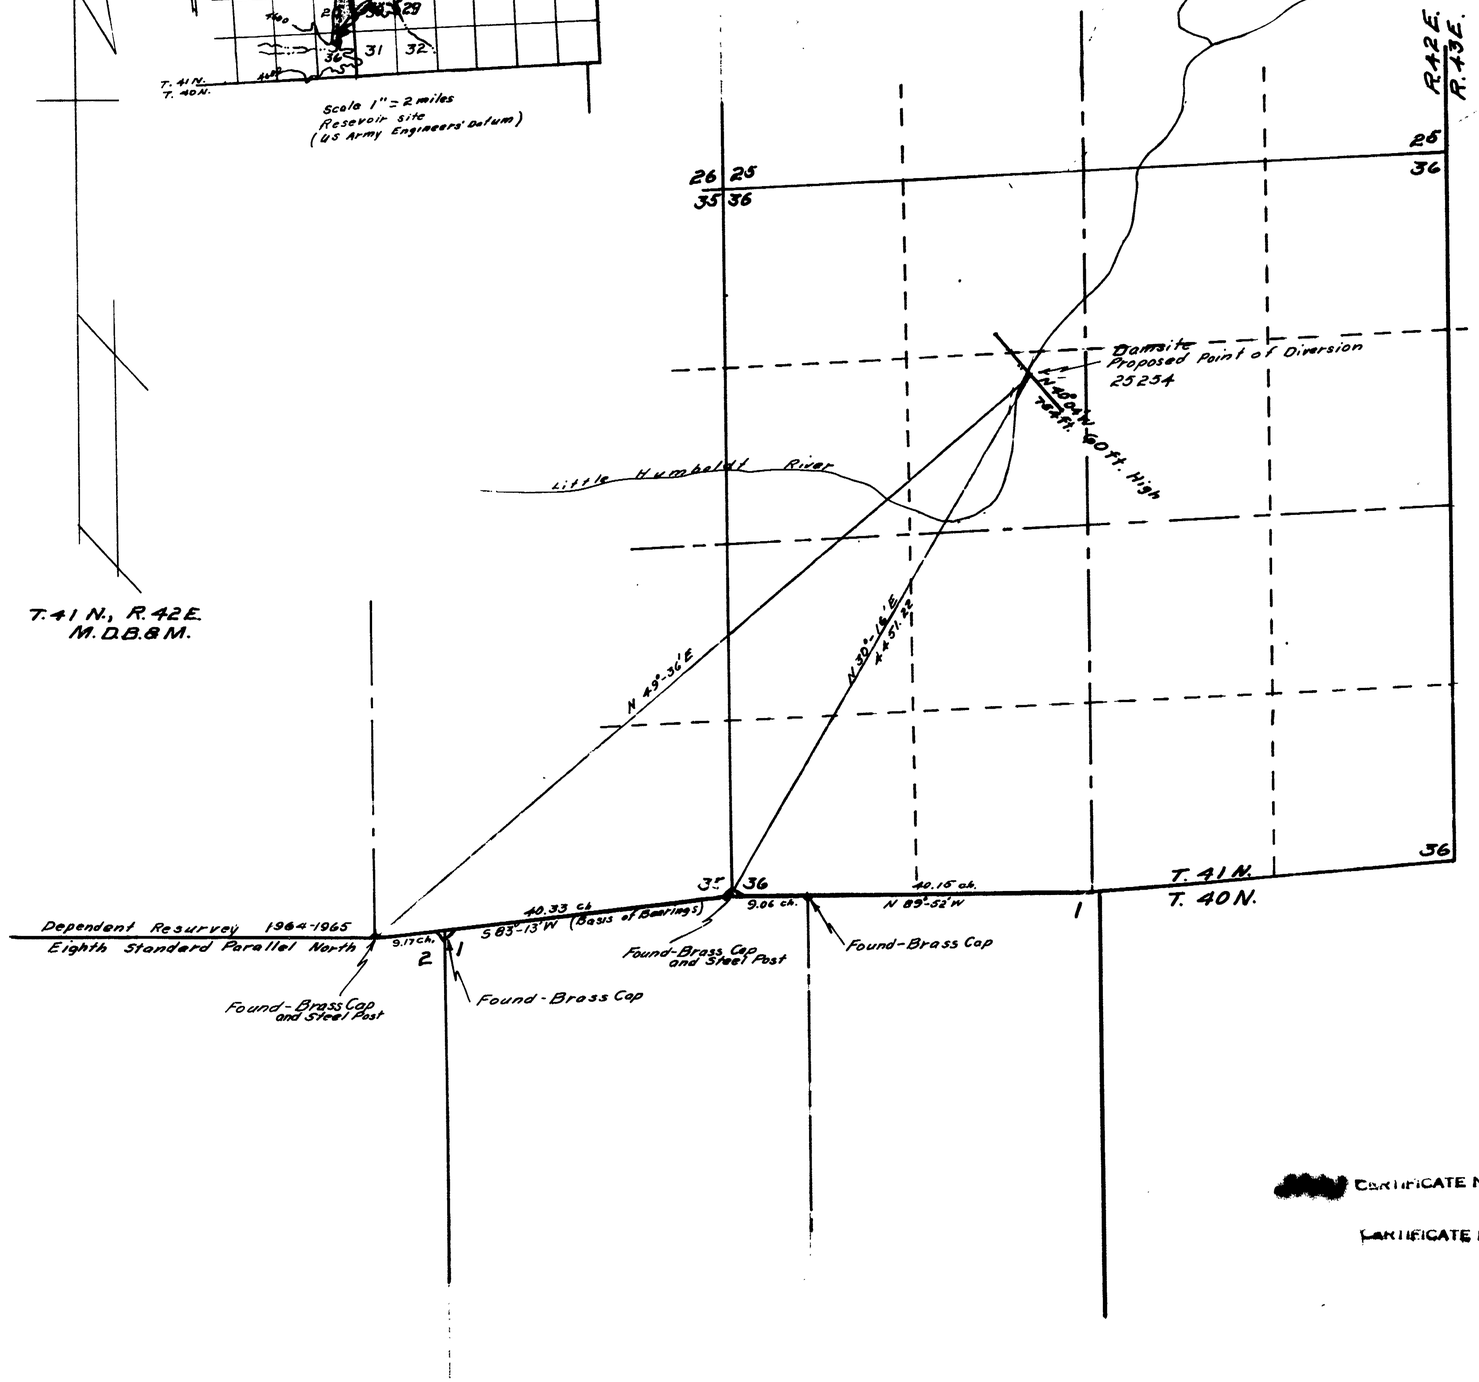

Section	Subdivision	Township	Range	Acres
20	NW¼ NE¼	41N	43E	35
"	SW¼ NE¼	"	"	40
"	NE¼ NW¼	"	"	20
"	SE¼ NW¼	"	"	35
"	SW¼ NW¼	"	"	5
"	SW¼	"	"	160
"	NW¼ SE¼	"	"	35
"	SW¼ SE¼	"	"	10
29	NW¼ NW¼	"	"	40
"	NE¼ NW¼	"	"	10
"	SW¼ NW¼	"	"	15
"	NW¼ SW¼	"	"	5
30	NE¼	"	"	160
"	NE¼ SE¼	"	"	15
"	NW¼ SE¼	"	"	10
"	NE¼ NW¼	"	"	20
"	SE¼ NW¼	"	"	35
"	SW¼ NW¼	"	"	25
	NW¼ SW¼	"	"	15
	Total			1435

Submerged Land

Section	Subdivision	Township	Range	Acres
13	S½ NE¼	41N	42E	45
	SE¼	"	"	160
	E½ SW½	"	"	60
24	E½	"	"	320
"	E½ NW¼	"	"	10
"	NE¼ SW¼	"	"	5
25	NE¼	"	"	150
"	SE¼	"	"	155
36	NE¼ NW¼	"	"	5
"	NW¼ NE¼	"	"	30
"	NE¼ NE¼	"	"	5
"	SE¼ NE¼	"	"	5
"	SW¼ NW¼	"	"	5
17	SE¼ SE¼	41N	43E	10
"	SW¼ SE¼	"	"	5
19	NE¼ SE¼	"	"	20
"	SE¼ SE¼	"	"	40
"	SW¼ SE¼	"	"	30
"	SE¼ SW¼	"	"	5

STATE OF NEVADA }
COUNTY OF HUMBOLDT } S.S.

I, J. R. Caldwell, being first duly sworn, depose and say that this map, has been correctly drawn to the designated scale from field notes of a survey made by me between the 11th and 15th days of November, 1969, that it truly and correctly represents the proposed location and extent of the works used to divert water from the Little Humboldt River in Humboldt County, by N.B. Ranches, Inc. for Irrigation and domestic purposes. That the proposed point of diversion, the location and names of all other works which will cross or connect with the proposed works are fully and correctly designated thereon.

J. R. Caldwell
State Water Right Surveyor #276

REGISTERED LAND SURVEYOR · STATE OF NEVADA
J. R. CALDWELL
No. 526

Subscribed and sworn to before me this 18th day of November, 1969.

Carol M. Jones

Scale 1" = 600'

600 0 600 1200 1800 2400

[redacted] CERTIFICATE NO. [redacted] ISSUED [redacted]

CERTIFICATE NO. ISSUED

FILED
Dec 22, 1969
STATE ENGINEER'S OFFICE

OFFICE
STATE ENGINEER
1969 NOV 20 AM 9 44

1969 DEC 22 AM 11 18

25254

MAP TO ACCOMPANY APPLICATION TO APPROPRIATE WATER

FOR Irrigation & Domestic
BY N.B. Ranches, Inc.
FROM Little Humboldt River
IN Humboldt County, Nevada

28403 25254