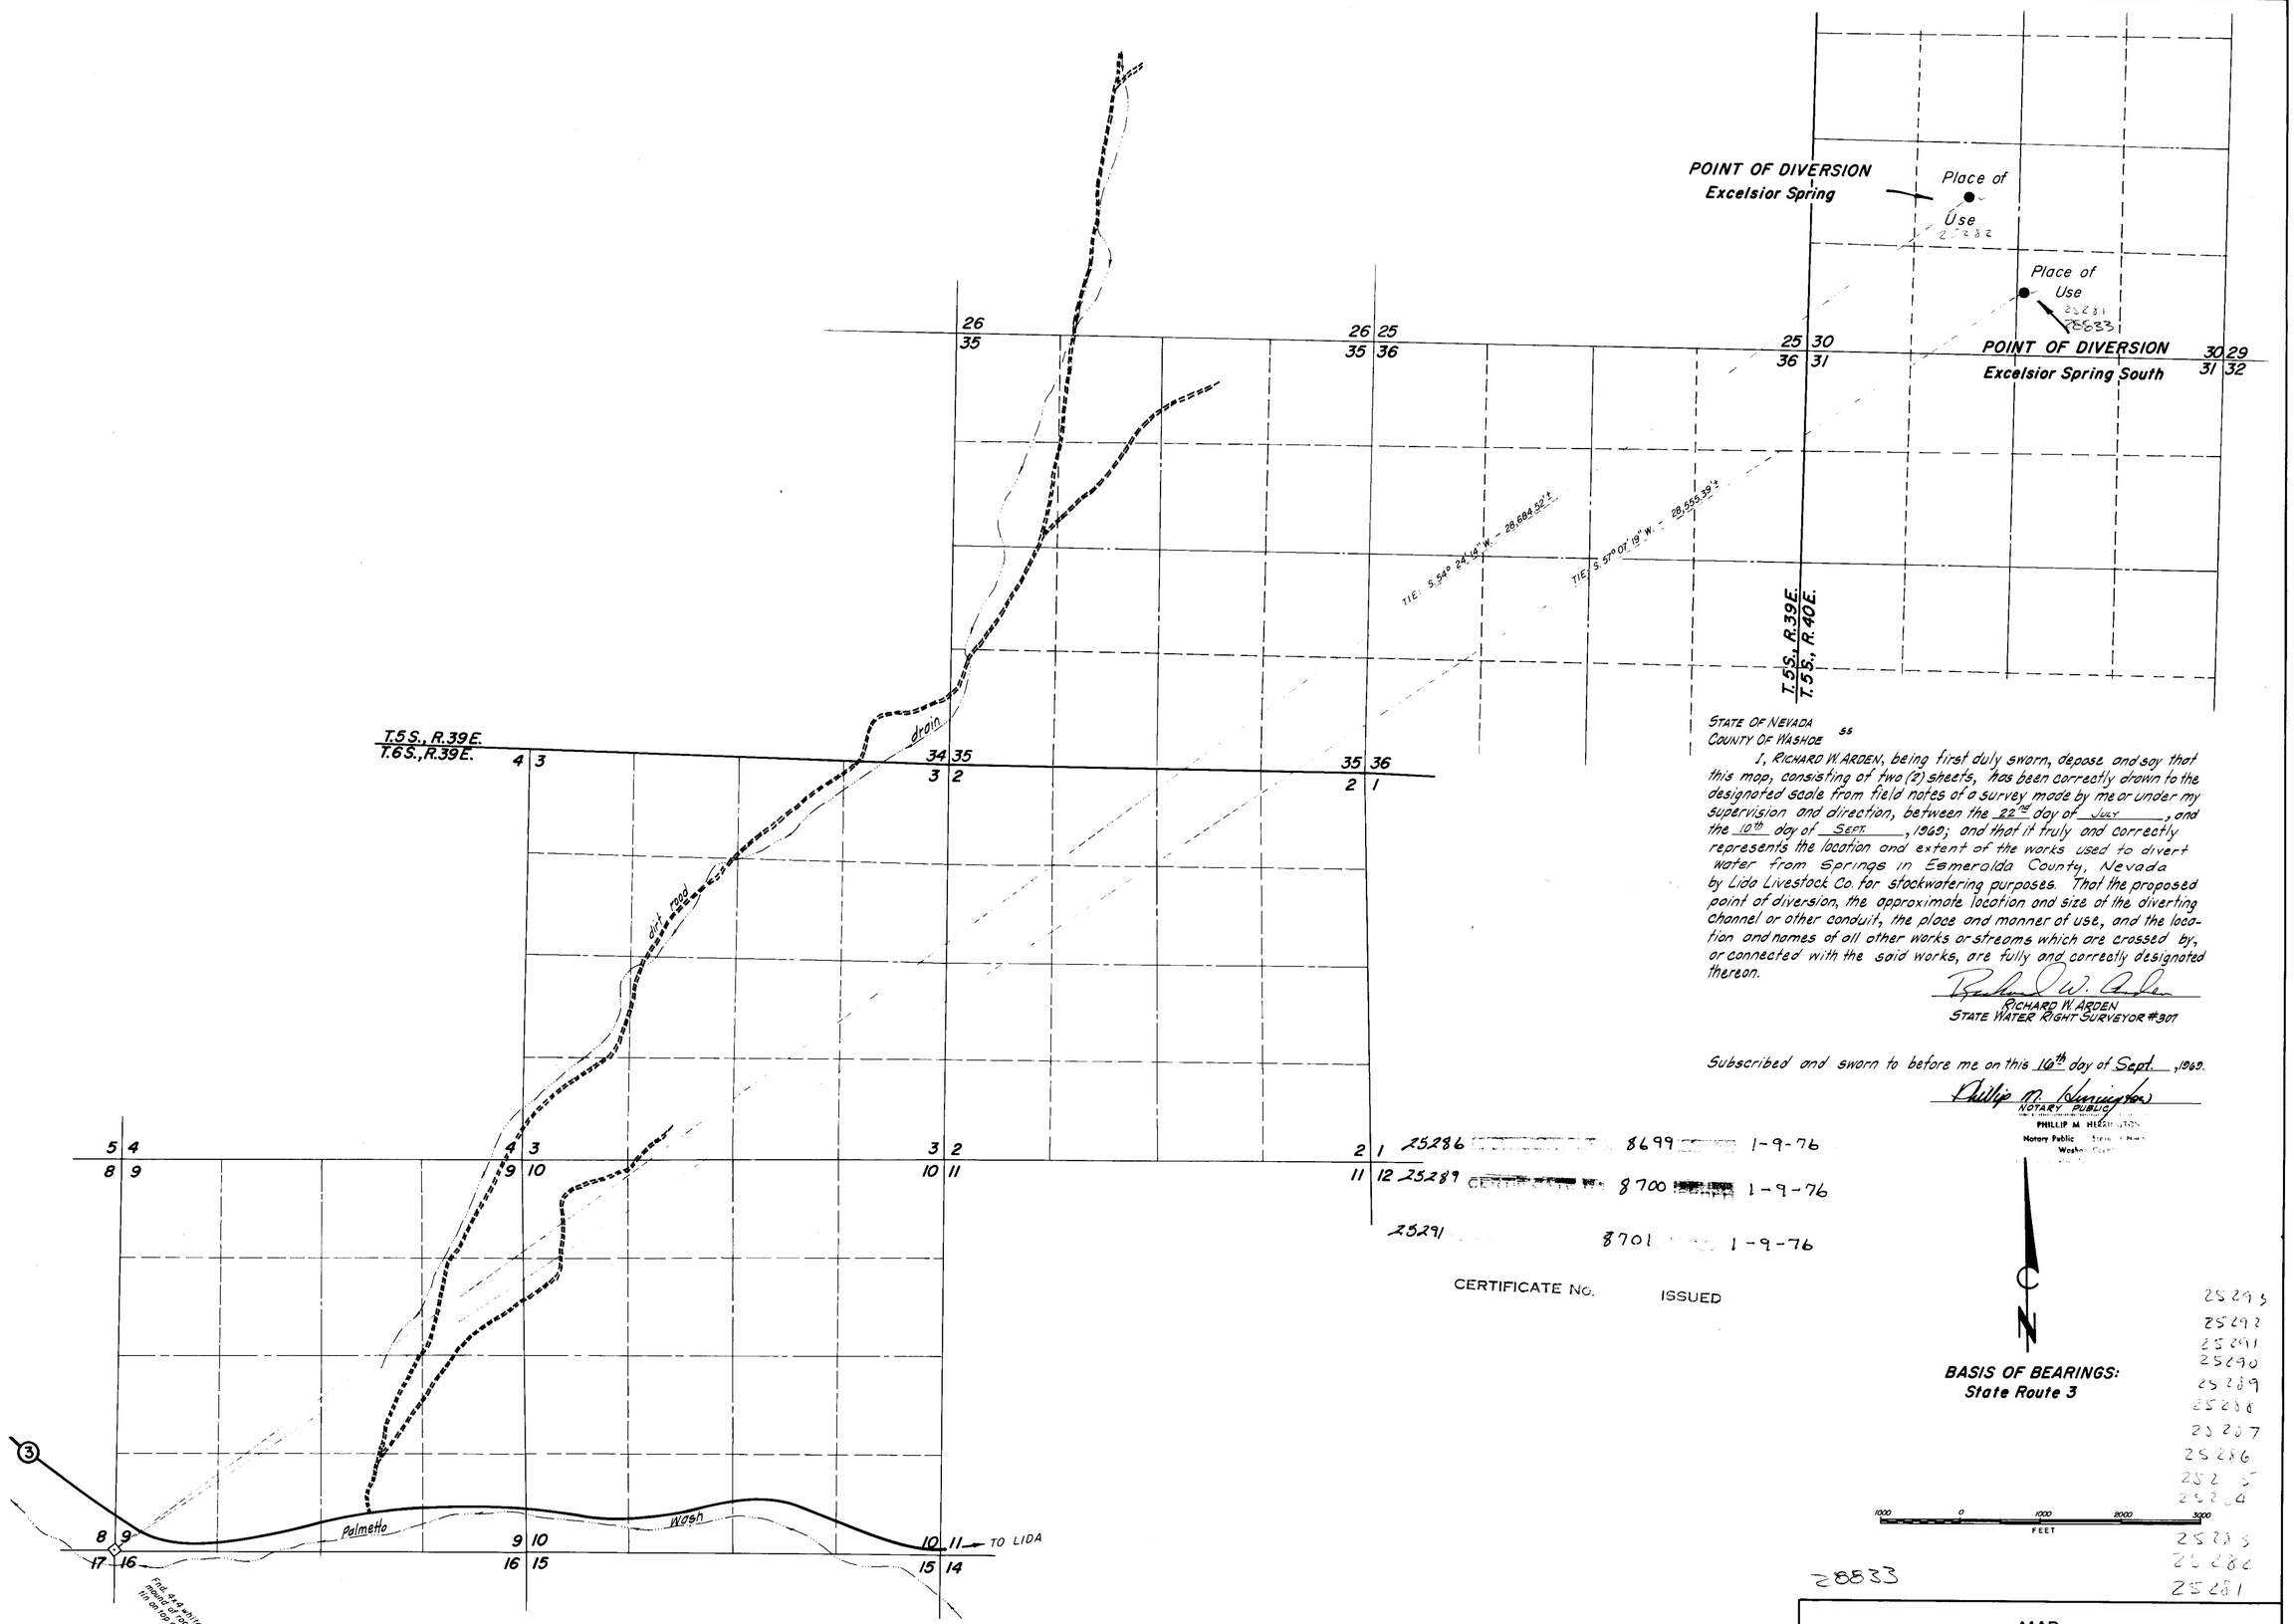

STATE OF NEVADA
COUNTY OF WASHOE ss

I, RICHARD W. ARDEN, being first duly sworn, depose and say that this map, consisting of two (2) sheets, has been correctly drawn to the designated scale from field notes of a survey made by me or under my supervision and direction, between the 22nd day of JULY, and the 10th day of SEPT., 1969; and that it truly and correctly represents the location and extent of the works used to divert water from Springs in Esmeralda County, Nevada by Lida Livestock Co. for stockwatering purposes. That the proposed point of diversion, the approximate location and size of the diverting channel or other conduit, the place and manner of use, and the location and names of all other works or streams which are crossed by, or connected with the said works, are fully and correctly designated thereon.

RICHARD W. ARDEN
STATE WATER RIGHT SURVEYOR #307

Subscribed and sworn to before me on this 10th day of Sept., 1969.

NOTARY PUBLIC
PHILLIP M. HERRINGTON
Notary Public
Washoe County

CONT'D. ON SHEET 2

MAP
TO ACCOMPANY APPLICATION TO APPROPRIATE WATER
FOR STOCKWATERING
BY LIDA LIVESTOCK CO.
FROM SPRINGS
Esmeralda Co., Nevada

SPROUT ENGINEERS & ASSOC.
950 INDUSTRIAL WAY
SPARKS, NEVADA 89431

JOB NO. 4194
SEPTEMBER 5, 1969
RWA/VP

FILED
SEP 1 1969

83082
81117
28833
25291 25292 25293
25290 25289 25288 25287 25286 25285 25284 25283 25282 25281

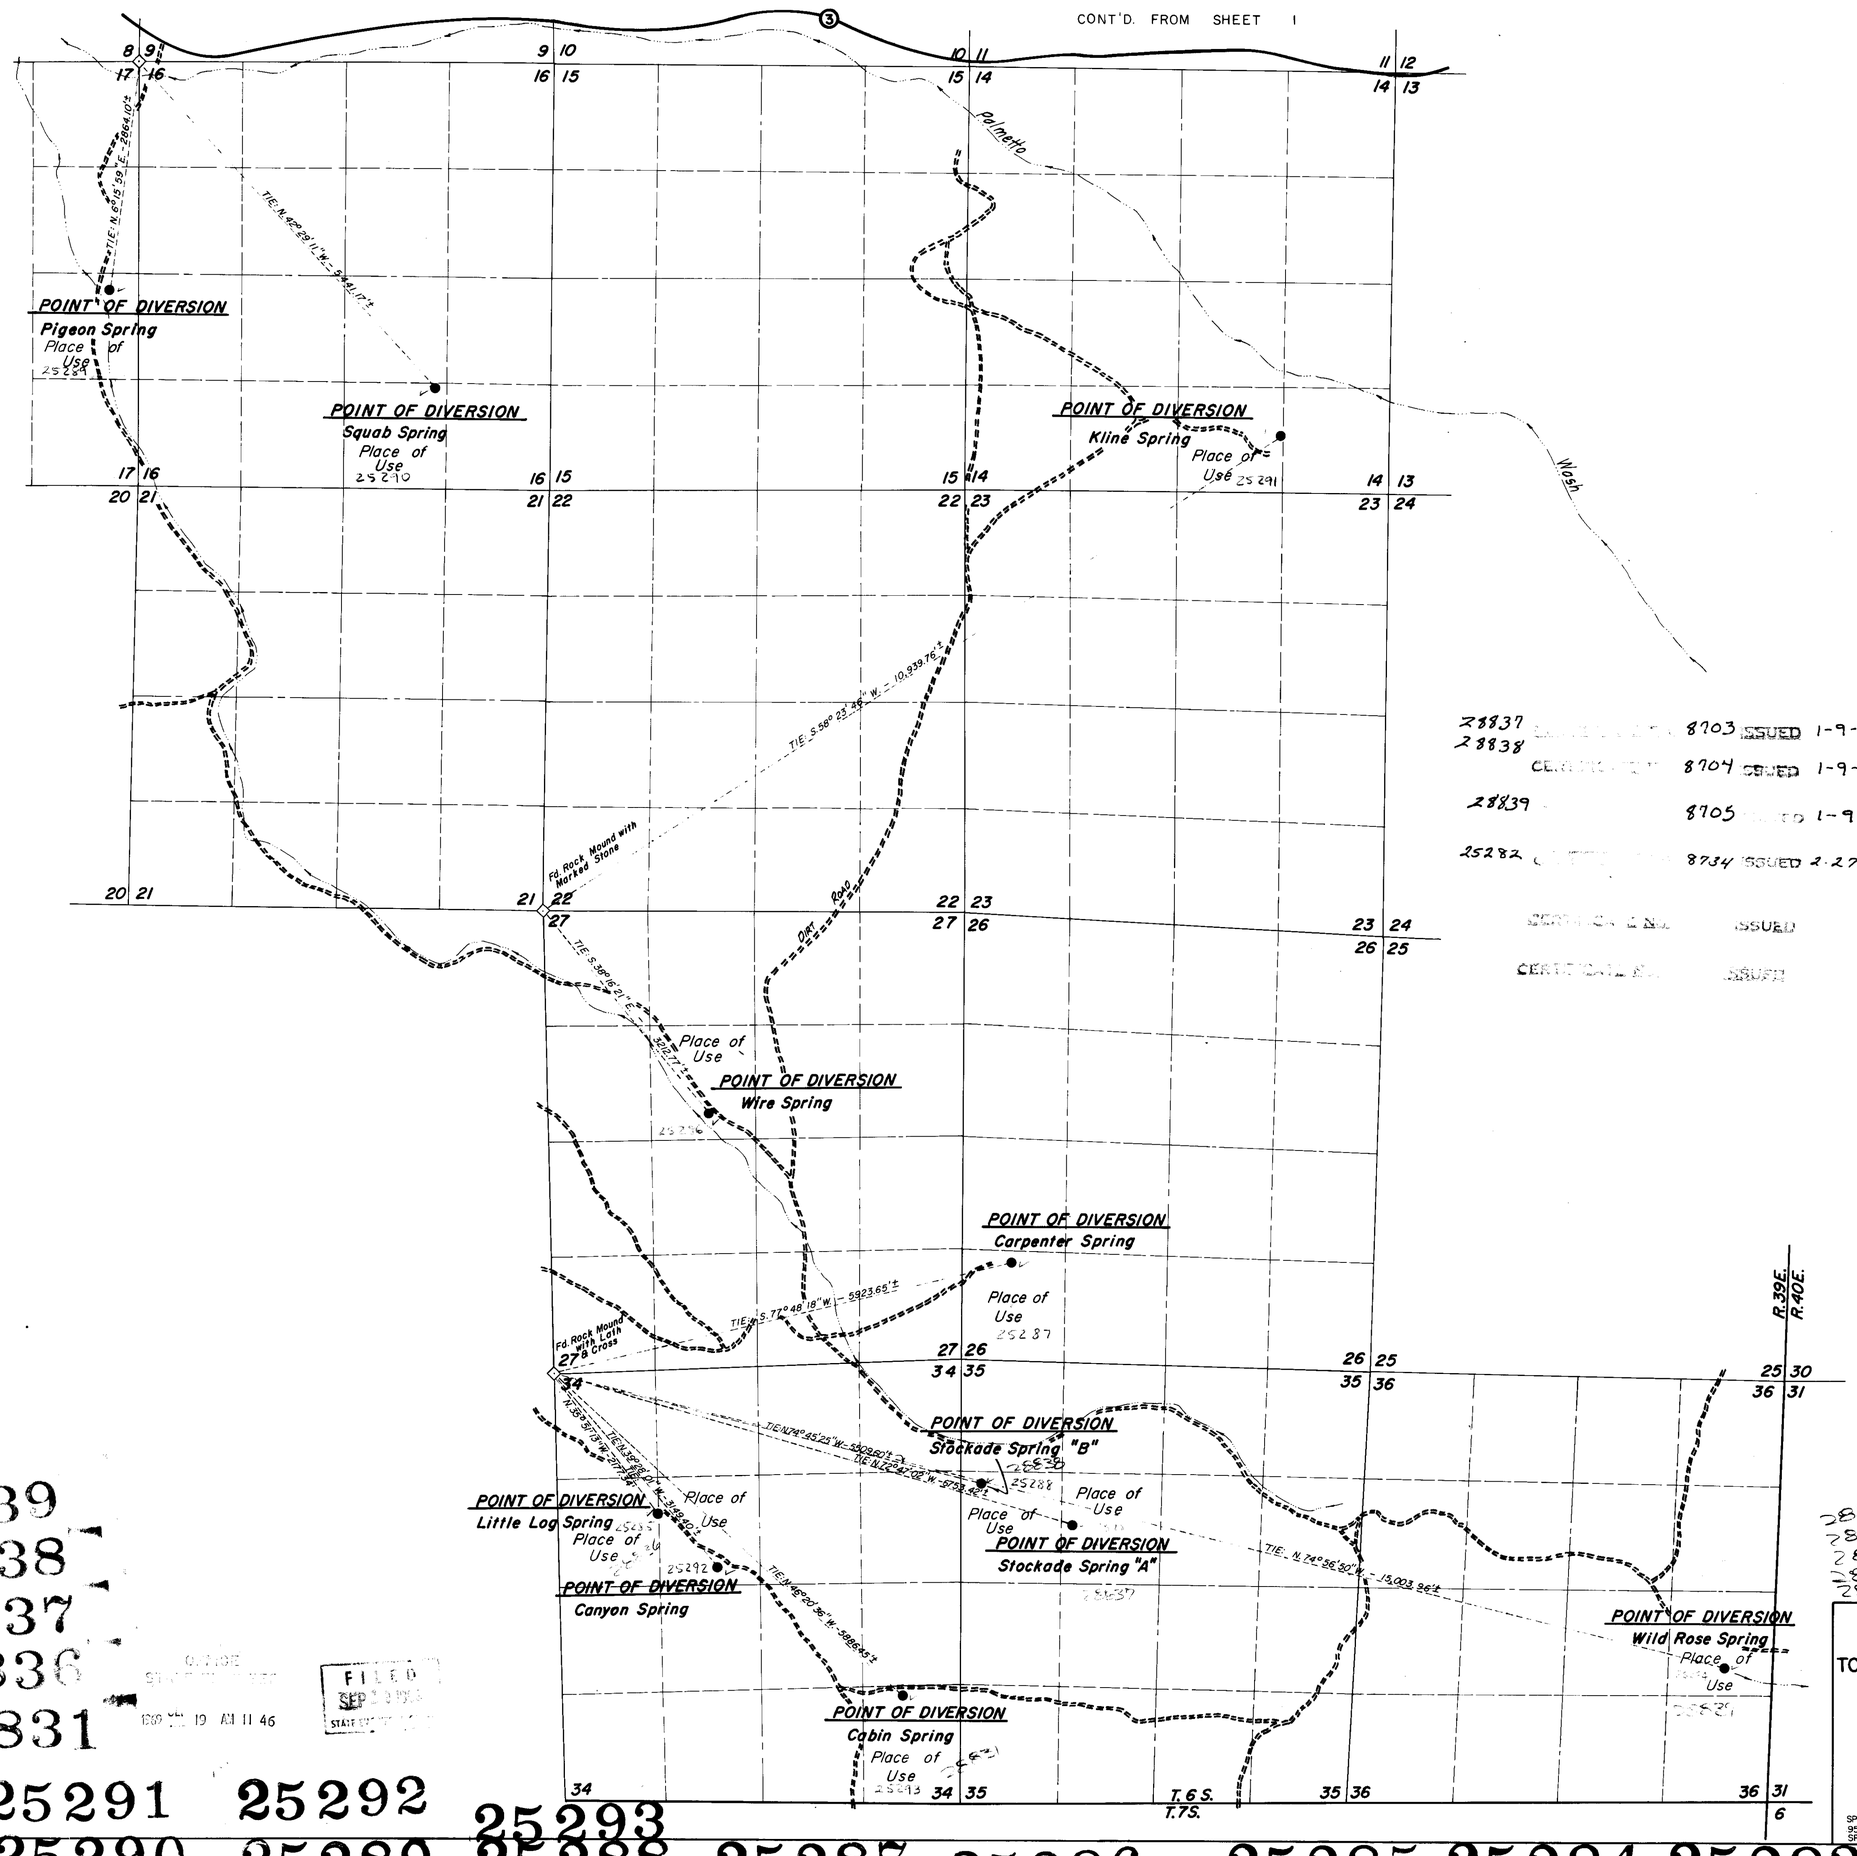

MAP
TO ACCOMPANY APPLICATION TO APPROPRIATE WATER
FOR STOCKWATERING
BY LIDA LIVESTOCK CO.
FROM SPRINGS
Esmeralda Co., Nevada

SPROUT ENGINEERS & ASSOC.
950 INDUSTRIAL WAY
SPARKS, NEVADA 89431

JOB NO. 4194
SEPTEMBER 5, 1969
RWA/VP