Section	Subdivision	Township	Range	Acres	Culture
17	N½N½NE¼	38N	39E	34.1	Oats
"	SE¼NE¼	"	"	40.0	"
"	SW¼NE¼	"	"	40.0	"
"	NW¼NW¼	"	"	35.0	"
"	NE¼SE¼	"	"	40.0	"
"	SE¼SE¼	"	"	40.0	"
"	SW¼SE¼	"	"	40.0	"
"	NW¼SE¼	"	"	40.0	"
"	N½SW¼	"	"	40.0	"
"	S½SW¼	"	"	40.0	"
"	NE¼NW¼	"	"	40.0	"
"	SE¼NW¼	"	"	40.0	"
"	SW¼NW¼	"	"	8.5	"
"	NW¼NW¼	"	"	20.0	"
Total				498.4	"

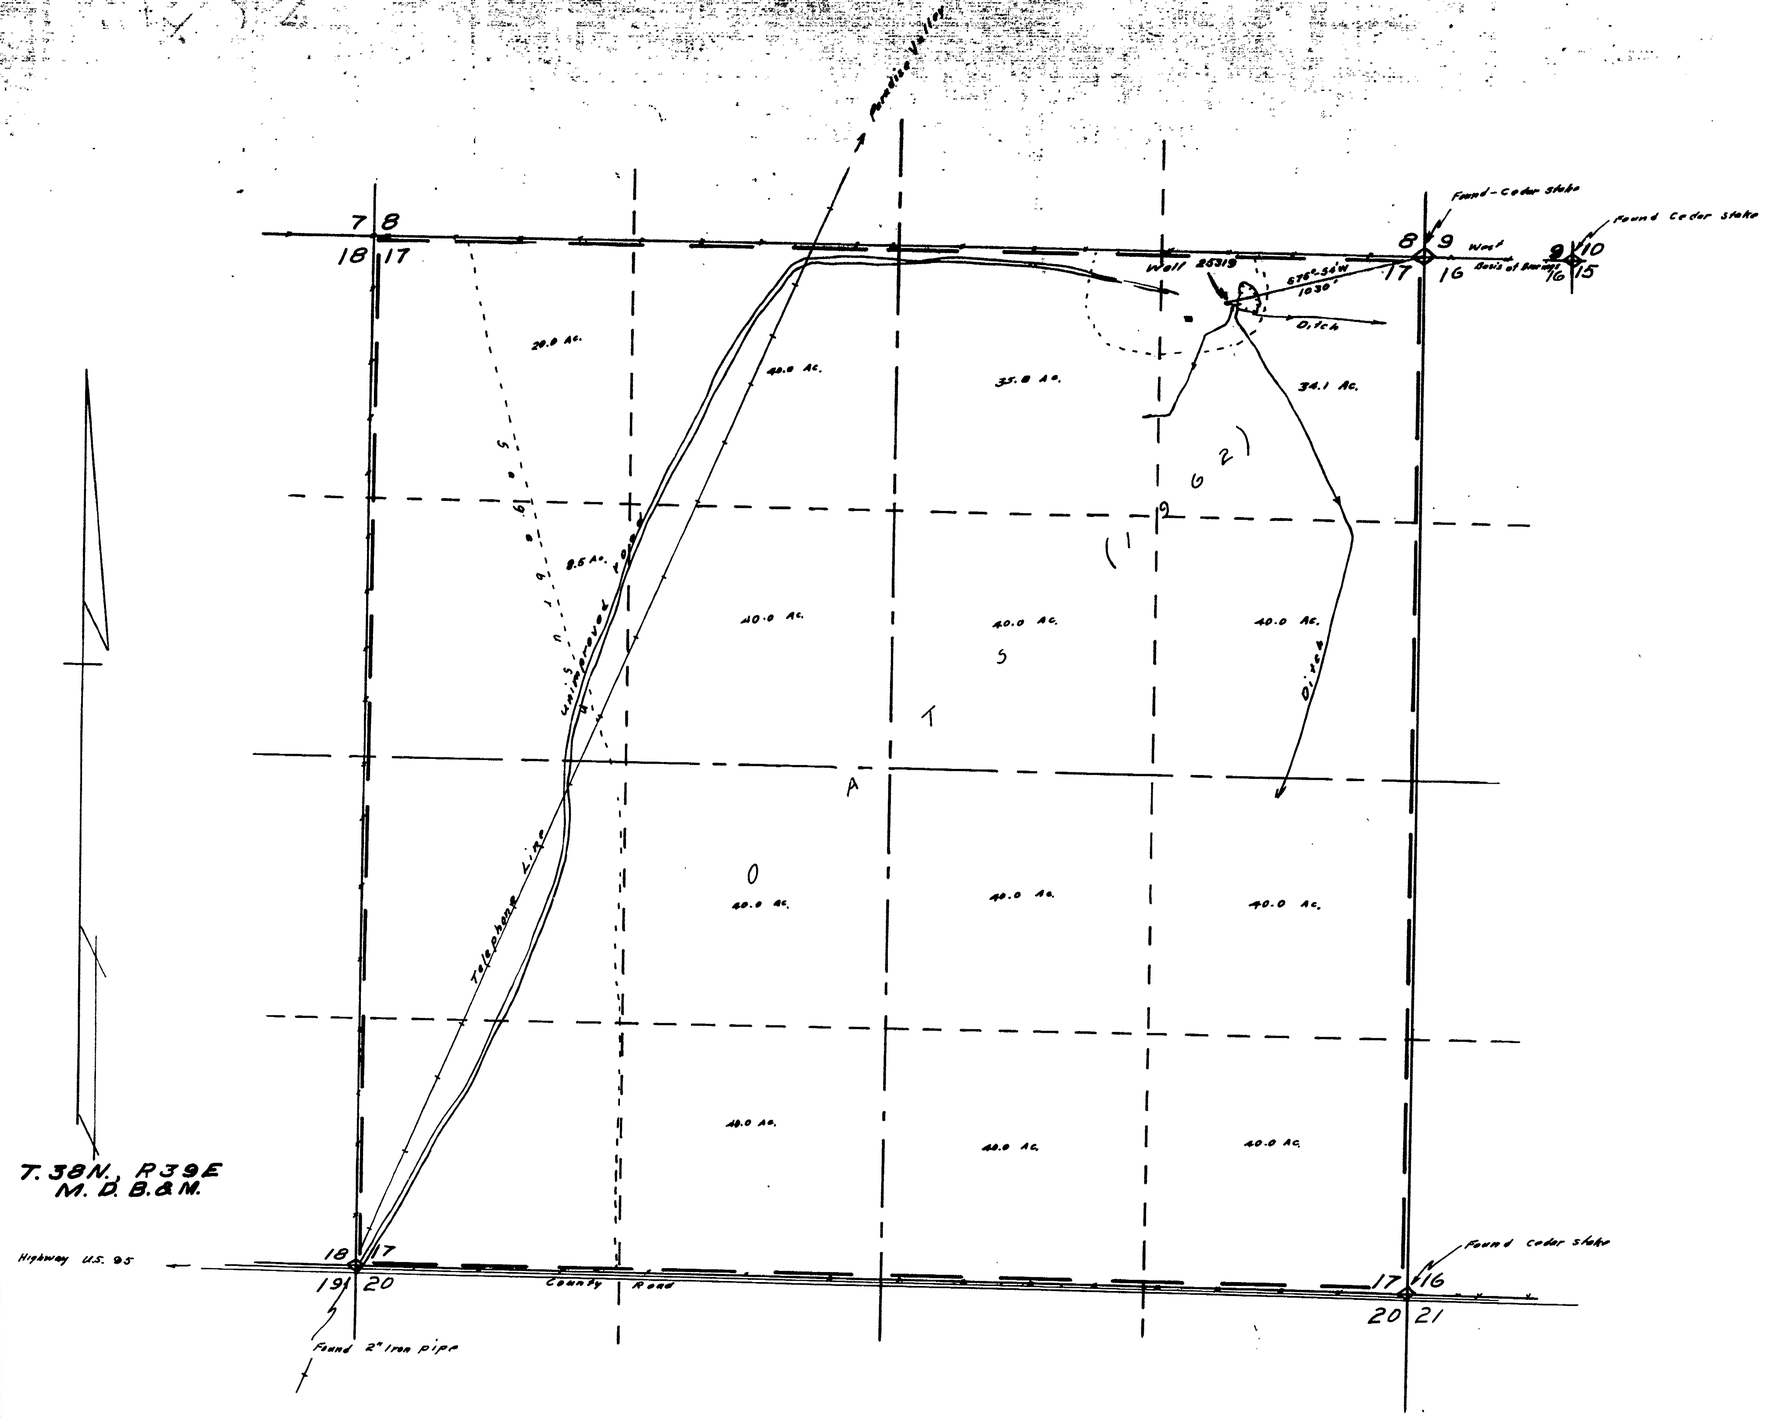

STATE of NEVADA
COUNTY of HUMBOLDT } ss

I, J.R. Caldwell, being first duly sworn, depose and say that this map has been correctly drawn to the designated scale from field notes of a survey made by me between the 10th day of October, 1962 and the 11th day of November, 1969; that it truly and correctly represents the proposed location and extent of the works used to divert water from underground in Humboldt County by William S. and Jessie Hill for Irrigation and Domestic purposes. That the proposed point of diversion the approximate location and size of the diverting channel, all reservoirs or basins, the location and names of all other works or streams which are crossed by or connected with said works, and the boundary of all lands, showing by 40-acre subdivisions the areas proposed to be irrigated, are fully and correctly designated thereon.

J R Caldwell
State Water Right Surveyor № 276

REGISTERED LAND SURVEYOR - STATE OF NEVADA
J. R. CALDWELL
No. 626

Subscribed and sworn to before me this 17th day of November, 1969.

Carol M Cisco

Nevada
My Commission Expires
Jan 26, 1971

Scale 1" = 400'

400 0 400 800 1200 1600

CERTIFICATE No. 7475 ISSUED 11/3/70

FILED
Nov. 19, 1969
STATE ENGINEER'S OFFICE

OFFICE
STATE ENGINEER

1969 NOV 19 AM 10 06

MAP TO ACCOMPANY APPLICATION TO APPROPRIATE WATER

FOR Irrigation & Domestic
BY William S. & Jessie Hill
FROM Underground
IN Humboldt County, Nevada

25319

25319