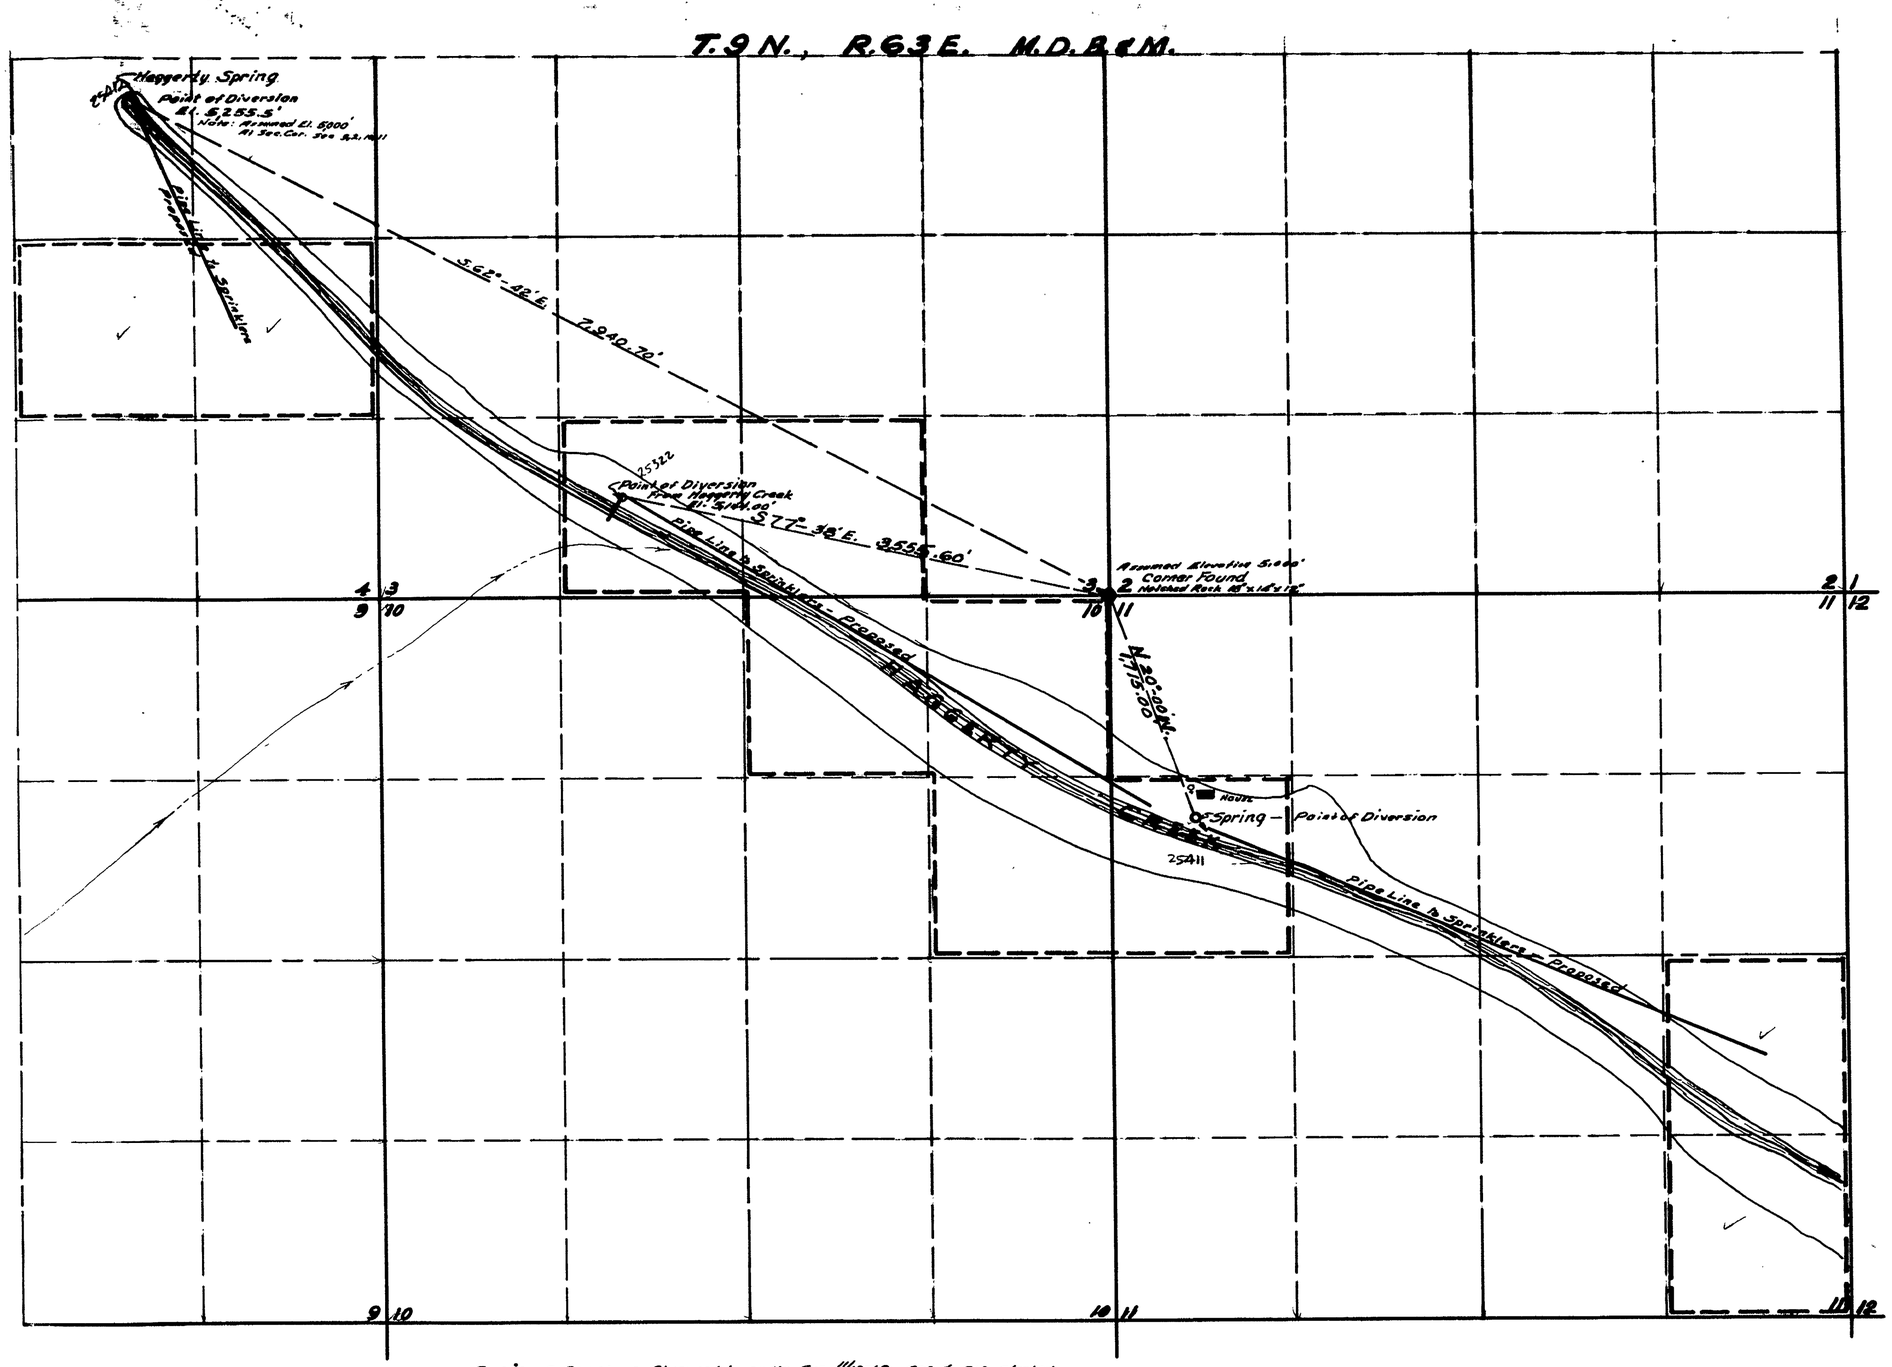

Basis of Bearing: Observation on the Sun 11/13-69 AM. & PM., checked within one minute.

TRUE NORTH

State of Nevada } SS.
County of Lincoln }

I, Reginald G. Lee, being first duly sworn, depose and say that this map, consisting of One sheet, has been correctly drawn to the designated scale from field notes of a survey made by me between the twelveth day of November, and the eighteenth day of November, 1969; that it truly and correctly represents the proposed location and extent of the works used to divert water from Haggerty Spring and Haggerty Creek, in Lincoln County, by Keith Whipple ~~& Associates~~ for Irrigation and Domestic purposes. That the proposed points of diversion, the approximate location and size of the diverting channel, all reservoirs or basin, the location and names of all other works which will cross or connect with the proposed works, and the boundary of all lands, showing by 40-acre subdivisions are fully and correctly designated thereon.

Reginald G. Lee
State Water Right Surveyor

Subscribed and Sworn to before me
this 17th day of December, 1969.

Colleen Flinspach
Notary Public

COLLEEN FLINSPACH
Notary Public — State of Nevada
Lincoln County
My Commission Expires Sept. 30, 1973

0 100 200 300 400 600 1200 1800 2400 3000
Scale: 1"=600'

25412
25411
25322

FILED
Dec 18, 1969
STATE ENGINEER'S OFFICE

OFFICE
STATE ENGINEER
1969 DEC 18 AM 9 59

MAP
TO ACCOMPANY APPLICATION TO APPROPRIATE WATER FOR IRRIGATION - APP. Nos.
BY KEITH WHIPPLE ~~& ASSOCIATES~~
FROM HAGGERTY SPRING & CREEK

25412 25411 File Under 25322