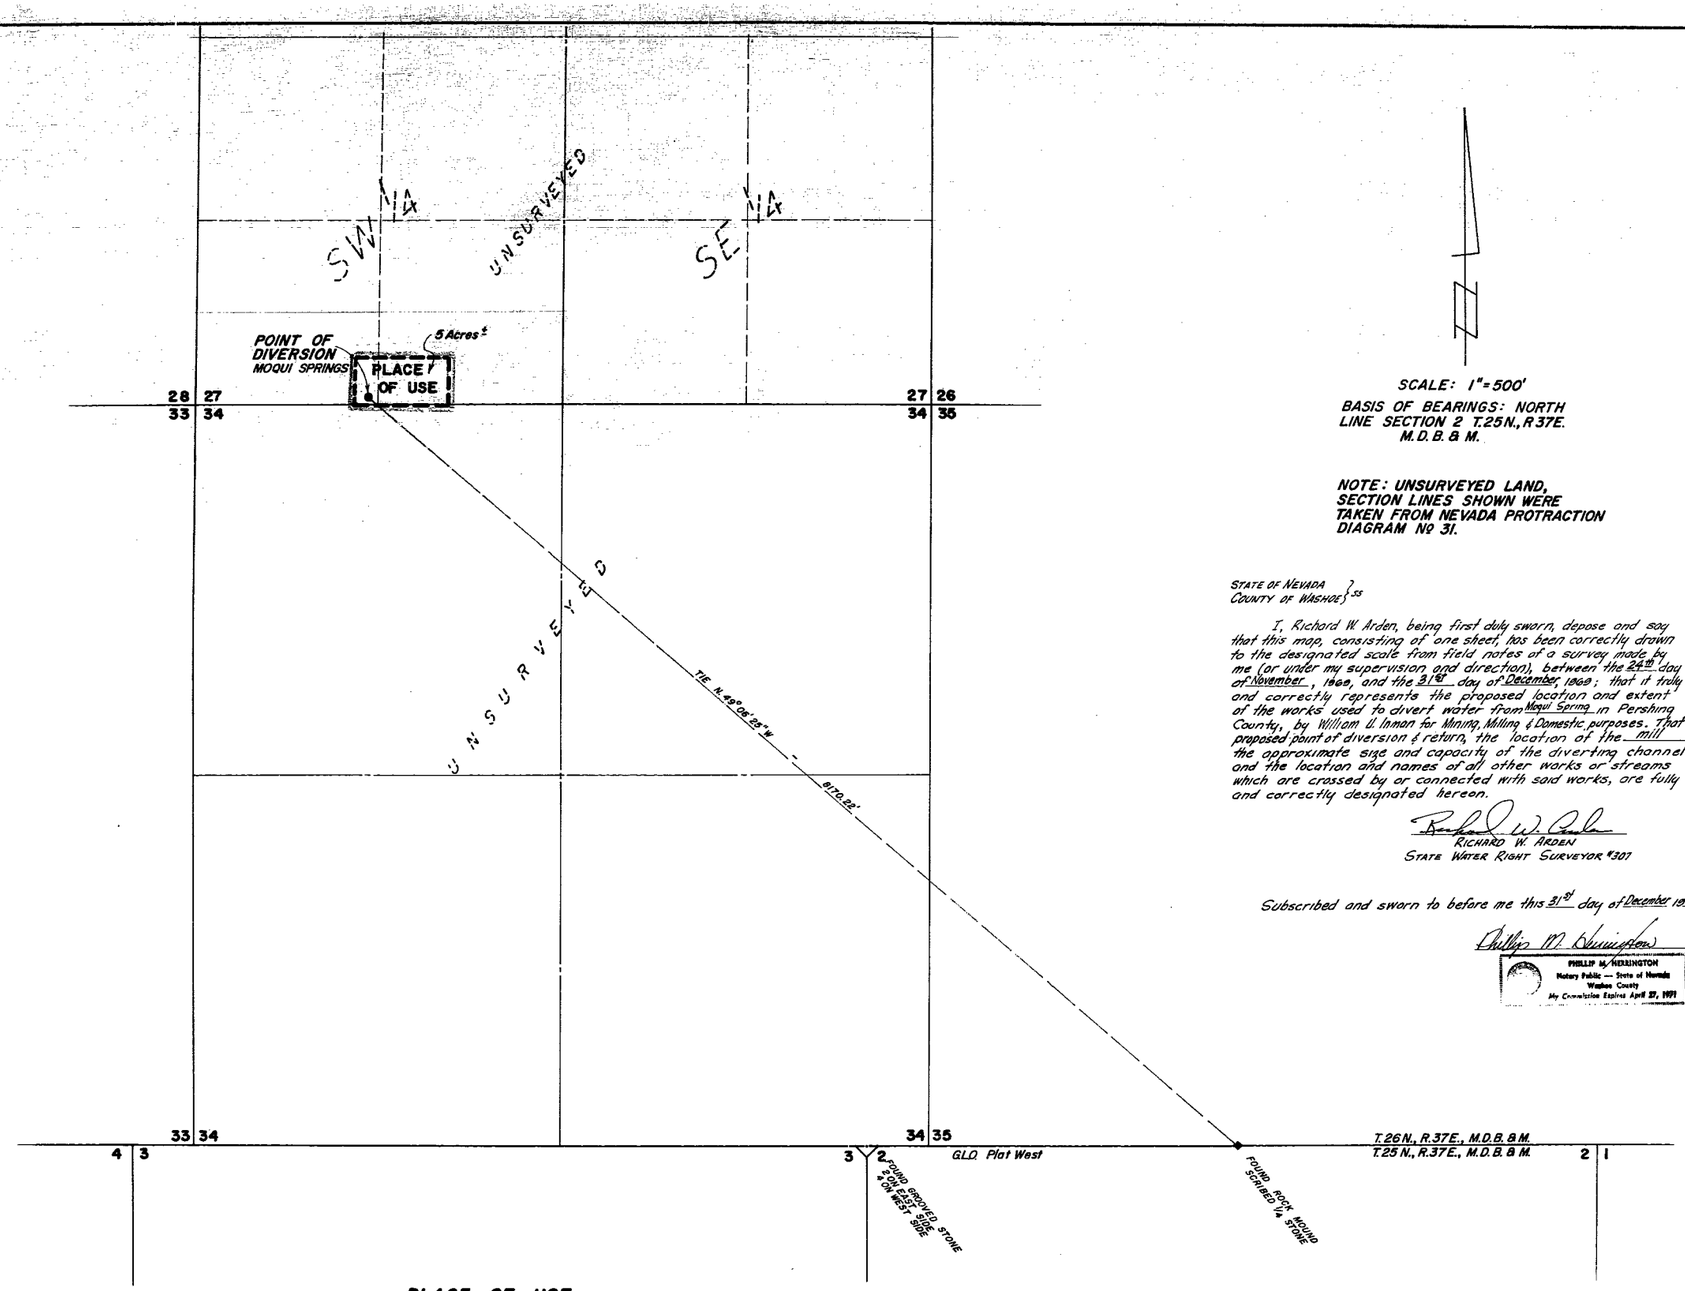

SCALE: 1" = 500'

BASIS OF BEARINGS: NORTH LINE SECTION 2 T.25N., R37E. M.D.B.&M.

NOTE: UNSURVEYED LAND, SECTION LINES SHOWN WERE TAKEN FROM NEVADA PROTRACTION DIAGRAM Nº 31.

STATE OF NEVADA
COUNTY OF WASHOE } ss

I, Richard W. Arden, being first duly sworn, depose and say that this map, consisting of one sheet, has been correctly drawn to the designated scale from field notes of a survey made by me (or under my supervision and direction), between the 24th day of November, 1968, and the 31st day of December, 1969; that it truly and correctly represents the proposed location and extent of the works used to divert water from Moqui Spring in Pershing County, by William U. Inman for Mining, Milling & Domestic purposes. That the proposed point of diversion & return, the location of the mill, the approximate size and capacity of the diverting channel, and the location and names of all other works or streams which are crossed by or connected with said works, are fully and correctly designated hereon.

Richard W. Arden
RICHARD W. ARDEN
STATE WATER RIGHT SURVEYOR #307

Subscribed and sworn to before me this 31st day of December 1969.

Phillip M. Herrington
PHILLIP M. HERRINGTON
Notary Public — State of Nevada
Washoe County
My Commission Expires April 27, 1971

PLACE OF USE

E½ SE¼ SE¼ SW¼ SW¼ & SW¼ SW¼ SE¼ SW¼ & W½ SE¼ SW¼ SE¼ SW¼ OF SEC. 27, T.26N., R.37E., M.D.B.&M.

1" = 500' 500' 0 500' 1000'

R/C 1/16/70

25344

FILED
Jan 15, 1970
STATE ENGINEER'S OFFICE

OFFICE
STATE ENGINEER

1970 JAN 15 AM 10 00

MAP
TO ACCOMPANY APPLICATION Nº 25344
TO APPROPRIATE WATER FOR MINING, MILLING & DOMESTIC PURPOSES
BY WILLIAM U. INMAN
FROM MOQUI SPRING
IN PERSHING COUNTY, NEVADA

SPROUT ENGINEERS & ASSOCIATES
950 INDUSTRIAL WAY
SPARKS, NEVADA

DEC. 1969
P-4360-S
HRE/pmh

WE 17-0133

25344 Sht 1 of 1