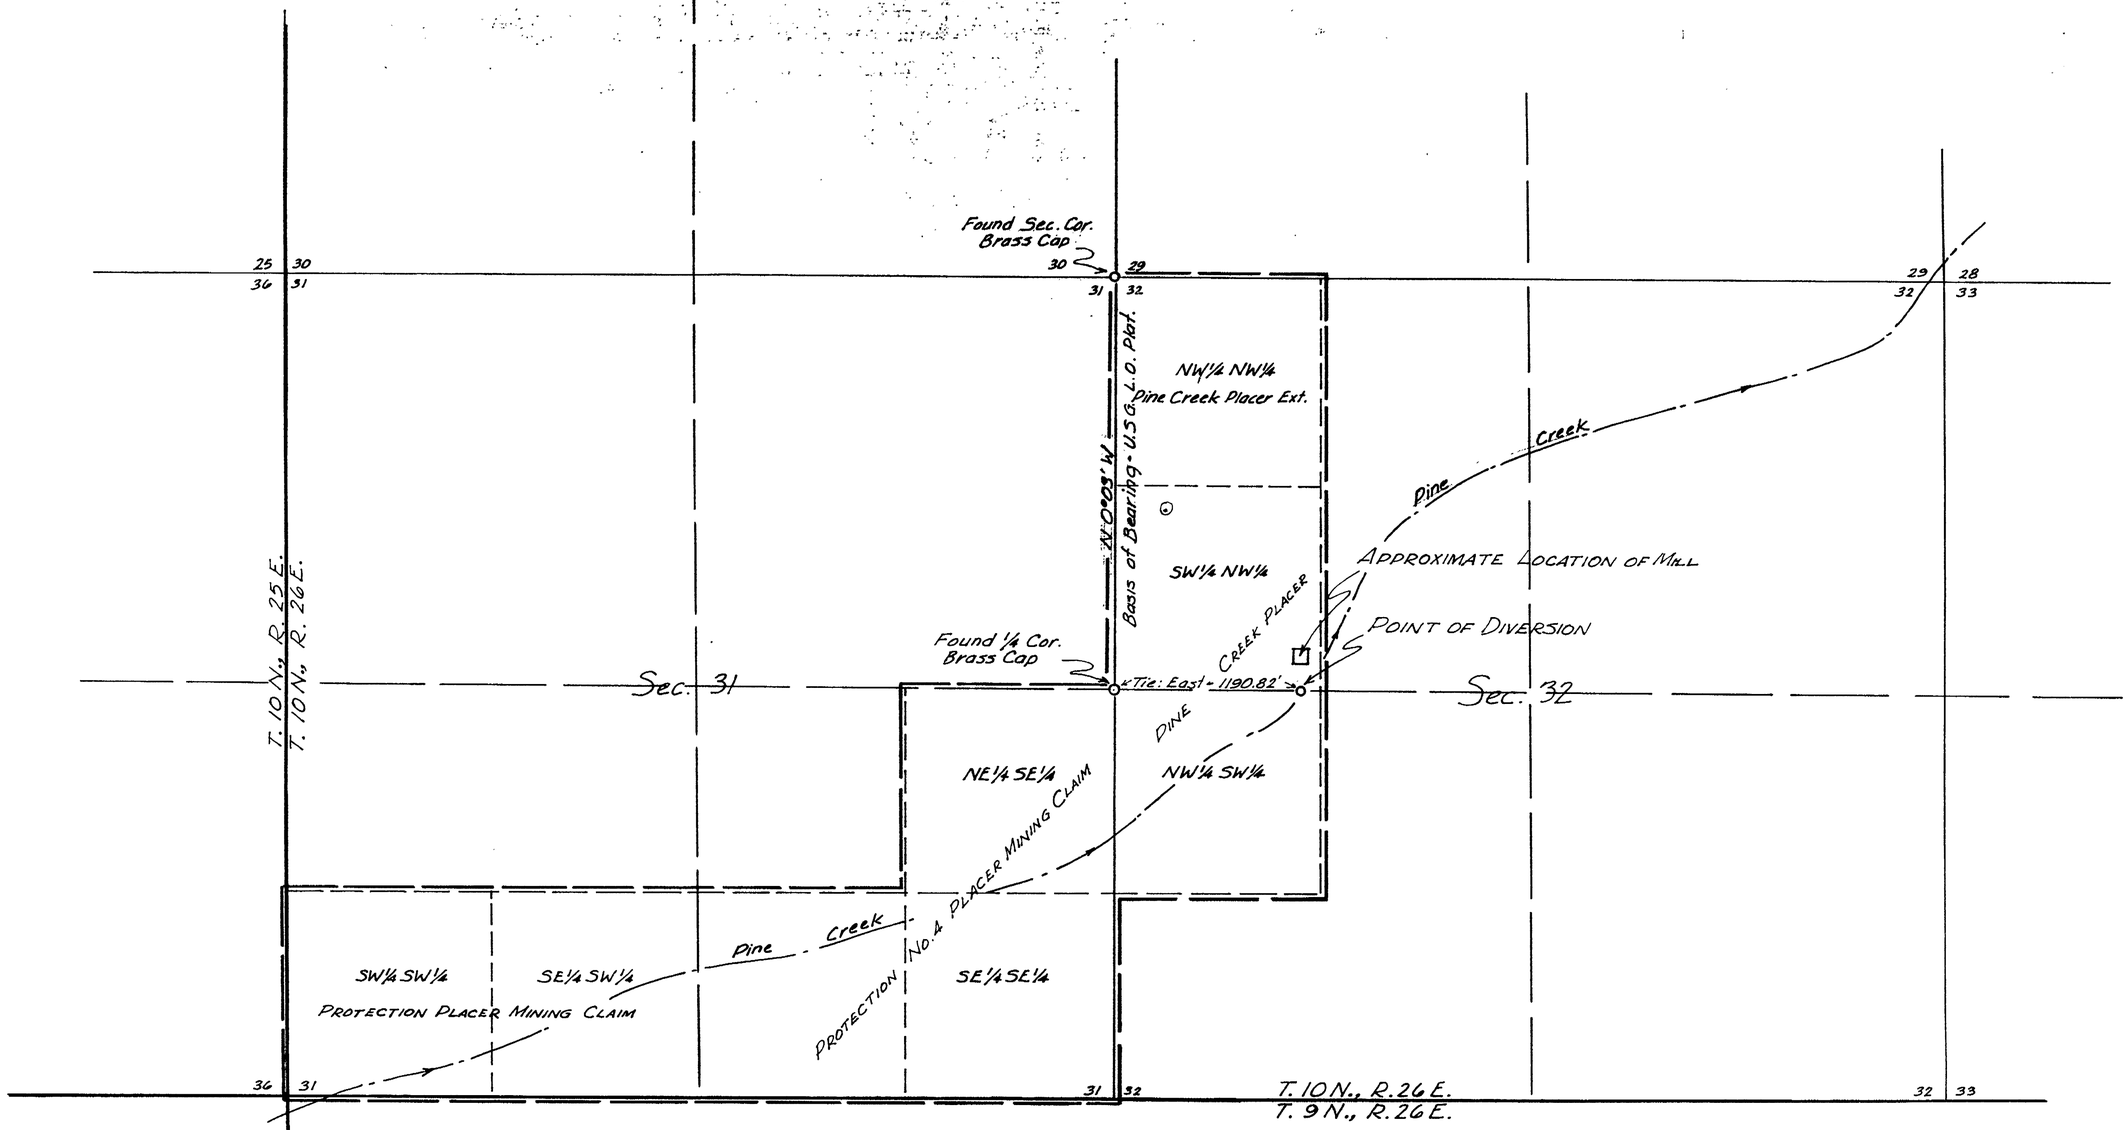

Unsurveyed

Unsurveyed

OFFICE
STATE ENGINEER
1969 NOV 5 AM 11 06

CERTIFICATE No. 8453 ISSUED 2-21-75

NORTH

I, Robert C. Downer, being first duly sworn, depose and say that this map, consisting of one sheet, has been correctly drawn to the designated scale from field notes of a survey made by me on October 29, 1969; that it truly and correctly represents the proposed location and extent of the works used to divert water from an underground source in Lyon County by R. H. Lummus, Louis Doyle and James G. Goldsworthy and Myron James Goldsworthy for mining, milling and domestic purposes. That the proposed point of diversion and return, the location of the mill, the approximate size and capacity of the diverting conduit and the location and names of all other works or streams which are crossed by or connected with said works, are fully and correctly designated hereon.

Robert C. Downer
State Water Rights Surveyor #314

Subscribed and sworn to before me this 5th day of November, 1969.

Notary Public in and for Carson City County, Nevada.

JEAN WILLIAMS
Notary Public — State of Nevada
Ormsby County
My Commission Expires Sept. 26, 1973

FILED
Nov 5, 1969
STATE ENGINEER'S OFFICE

APPLICATION NO.

MAP TO ACCOMPANY
APPLICATION TO APPROPRIATE WATER
FOR MINING, MILLING & DOMESTIC PURPOSES
FROM AN UNDERGROUND SOURCE
IN PINE GROVE CANYON
BY R.H. LUMMUS, LOUIS
DOYLE & JAMES G. GOLDSWORTHY
& MYRON JAMES GOLDSWORTHY
SCALE: 1" = 500'

DOWNER ENGINEERING, MINDEN, NEV.

Rd 2-4-69

25346