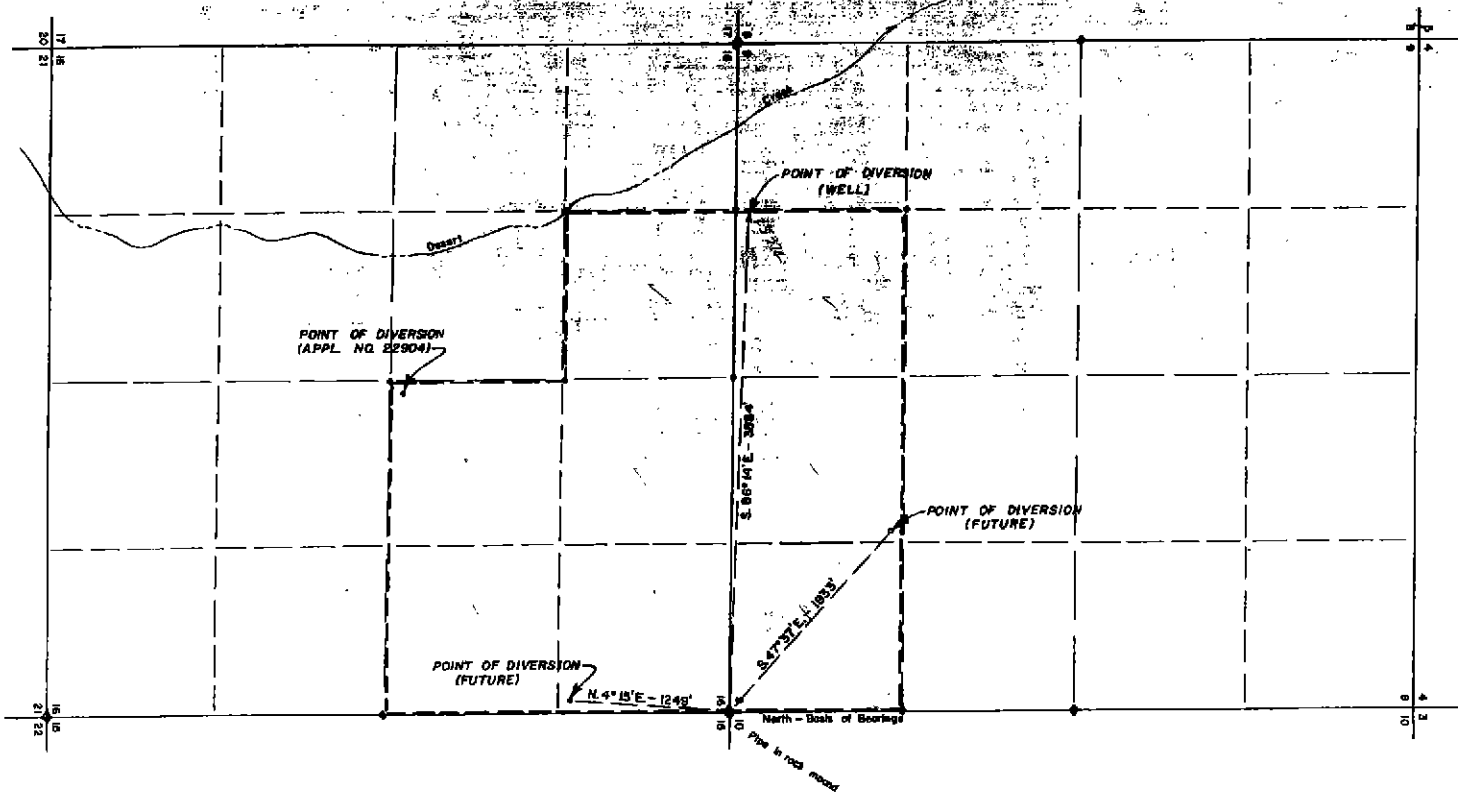

T. 10 N., R. 24 E., M.D.B. & M.

STATE OF NEVADA
COUNTY OF LYON SS:

I, Ernest E. Muller, Sr., being first duly sworn, depose and say that this map, consisting of one sheet, has been correctly drawn to the designated scale from field notes of a survey made by me on the 7th day of January, 1967, that it truly and correctly represents the proposed location and extent of the works used to divert water from an underground source in Lyon County by JOSEPH ACCIARI for IRRIGATION and DOMESTIC purposes. That the proposed point of diversion, the location and names of all other works which will cross or connect with the proposed works, and the boundary of all lands, showing by 40-acre subdivisions the areas proposed to be irrigated, are fully and correctly designated thereon.

State Water Right Surveyor No. 273

Subscribed and sworn to before me this 22nd day of December, 1969.

Notary Public in and for Lyon County, County, Nevada

MRS. HELEN STEWARD
Notary Public — State of Nevada
Lyon County
My Commission Expires July 1, 1970

FILED
Jan. 5, 1970
STATE ENGINEER'S OFFICE

1970 JAN 5 PM 1 10

SCALE: 1 INCH = 660 FEET

500 0 660 1320 2640

MAP
TO ACCOMPANY APPLICATION
TO APPROPRIATE WATER
BY
JOSEPH ACCIARI
FOR
IRRIGATION AND DOMESTIC PURPOSES
FROM
AN UNDERGROUND SOURCE

25374