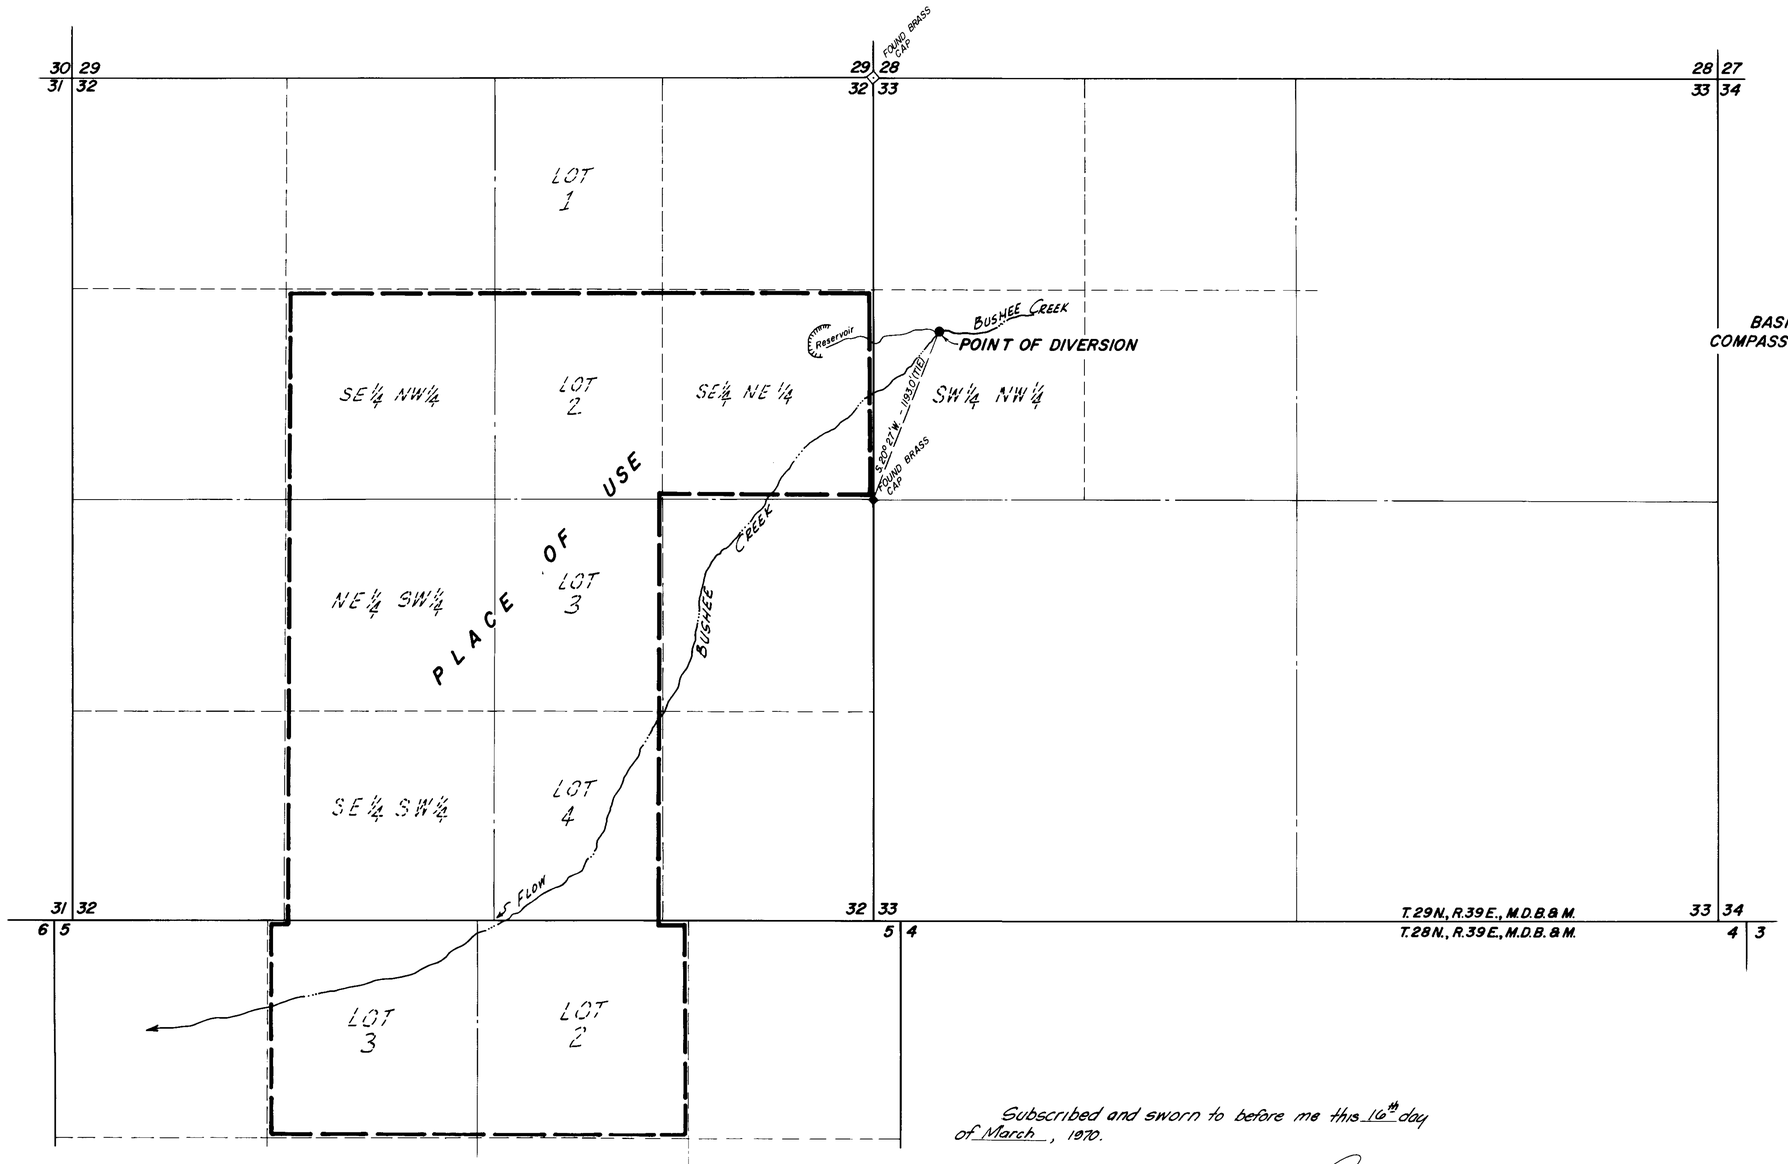

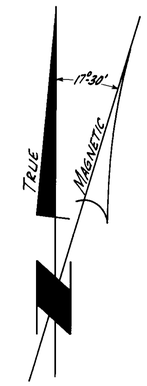

SCALE: 1"=500'

BASIS OF BEARINGS: MAGNETIC COMPASS ALL BEARINGS CORRECTED FOR DECLINATION

STATE OF NEVADA
COUNTY OF WASHOE ss

I, Harry R. Ericson, being first duly sworn, deposed and say that this map, consisting of one sheet, has been correctly drawn to the designated scale from field notes of a survey made by me or under my supervision and direction, on the 7TH day of MARCH 1970; that it truly and correctly represents the proposed location and extent of the works used to divert water from Bushee Creek in Pershing County, by Chet Meyer for irrigation and domestic purposes. That the proposed point of diversion, the approximate location & size of the diverting channel, all reservoirs or basins, the location & names of all other works and the boundary of all lands, showing by 40 Acre subdivisions the areas proposed to be irrigated, are fully and correctly designated thereon.

Harry R. Ericson
HARRY R. ERICSON
STATE WATER RIGHTS SURVEYOR #337

Subscribed and sworn to before me this 16th day of March, 1970.

Phillip M. Herrington
NOTARY PUBLIC

PHILLIP M. HERRINGTON
Notary Public — State of Nevada
Washoe County
My Commission Expires April 27, 1971

FILED
Mar. 16, 1970
STATE ENGINEER'S OFFICE

MAP
TO ACCOMPANY THE APPLICATION #25382
TO APPROPRIATE WATER FOR IRRIGATION & DOMESTIC USE
FROM
BUSHEE CREEK
BY
CHET MEYER
PERSHING CO., NEVADA

SPROUT ENGINEERS & ASSOC., INC.
950 INDUSTRIAL WAY
SPARKS, NEVADA 89431

JOB NO. P-4339-0
MARCH 11, 1970
HRE/PH

25382

SHEET Nº 1 OF 1