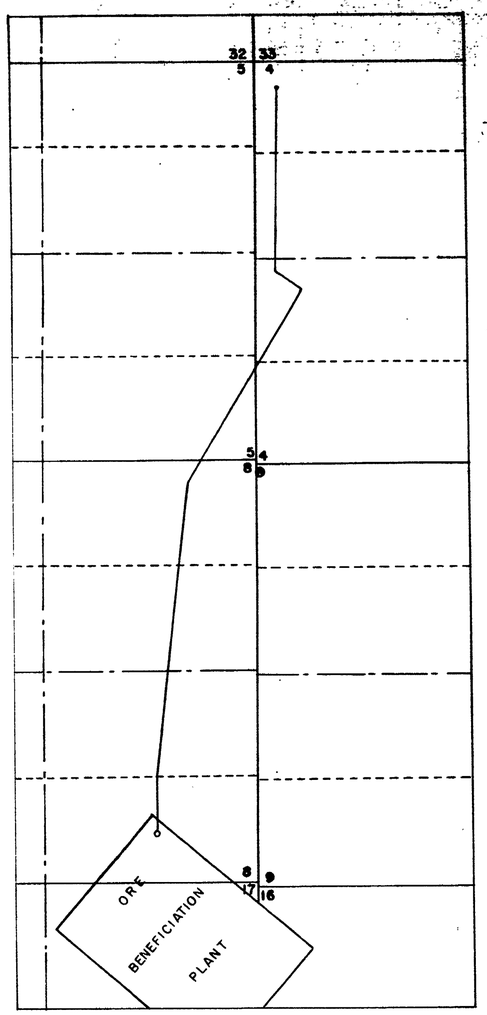

INSET SHOWING PLACE OF USE

SCALE: 1"=1000'

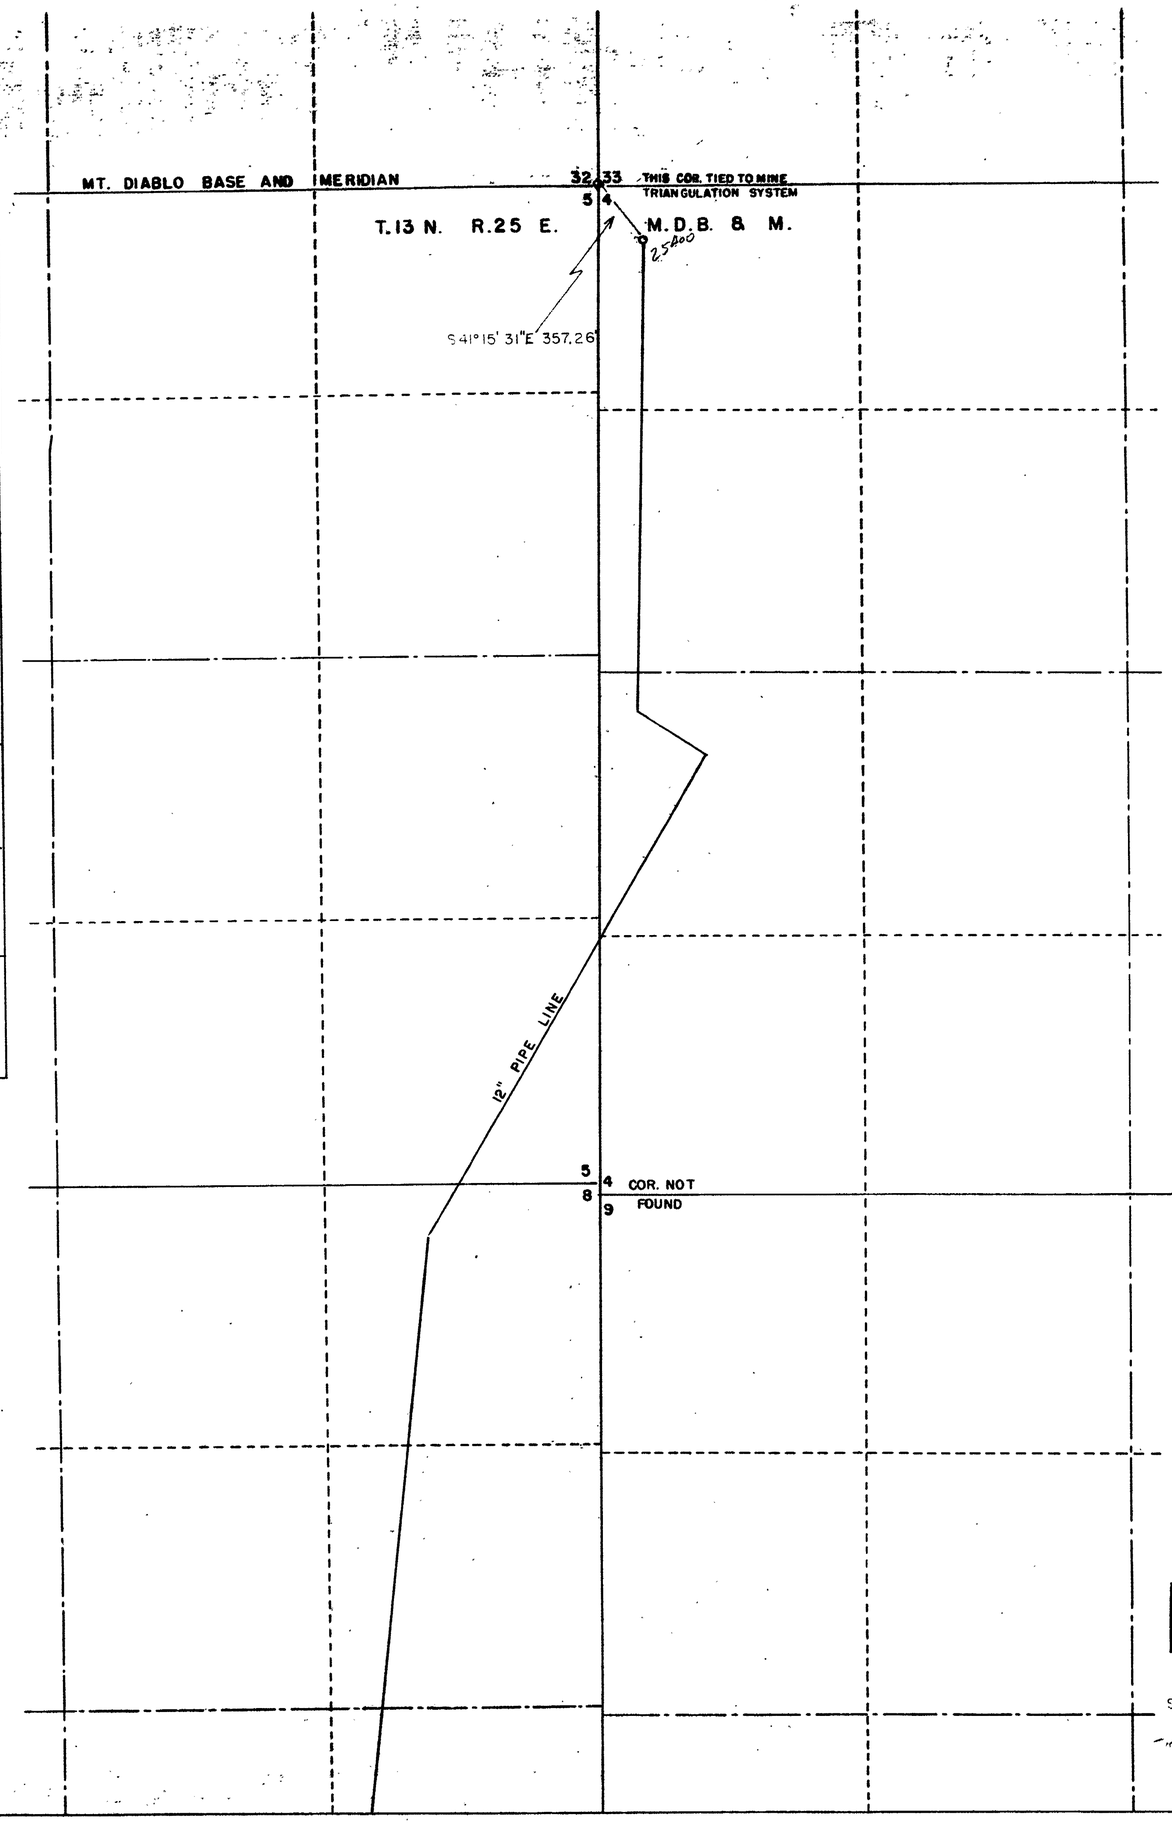

STATE OF NEVADA
COUNTY OF LYON S.S.

I, WALTER G. REID, BEING FIRST DULY SWORN, DEPOSE AND SAY THAT THIS MAP, CONSISTING OF ONE SHEET, HAS BEEN CORRECTLY DRAWN TO THE DESIGNATED SCALE FROM FIELD NOTES OF A SURVEY MADE UNDER MY SUPERVISION AND DIRECTION BETWEEN THE 8TH AND 11th DAYS OF DECEMBER 1969 THAT IT TRULY AND CORRECTLY REPRESENTS THE LOCATION AND EXTENT OF THE PROPOSED WORKS USED TO DIVERT WATER FROM UNDERGROUND SOURCES, LYON COUNTY, BY THE ANACONDA COMPANY FOR MINING, MILLING AND DOMESTIC PURPOSES THE PROPOSED POINTS OF DIVERSION AND RETURN, THE LOCATION OF THE ORE BENEFICIATION PLANT, THE APPROXIMATE SIZE AND CAPACITY OF THE DIVERTING CONDUITS, AND THE LOCATION AND NAMES OF ALL OTHER WORKS OR STREAMS WHICH ARE CROSSED BY OR CONNECTED WITH SAID WORKS, ARE FULLY AND CORRECTLY DESIGNATED HEREON,

Walter G. Reid
STATE WATER RIGHT SURVEYOR

SUBSCRIBED AND SWORN TO BEFORE ME THIS 17th DAY OF December, 1969

Mrs. Hilda Sherwood
NOTARY PUBLIC IN AND FOR ~~LYON COUNTY~~ CARSON CITY, NEVADA

MRS. HILDA SHERWOOD
Notary Public - State of Nevada
Carson City, County
My Commission Expires July 1, 1973

N

TIE TO WELL CALCULATED.

SCALE: 1"= 400'

0 100 400 800 1200 1600

FILED
Dec 17, 1969
STATE ENGINEER'S OFFICE

OFFICE
STATE ENGINEER
1969 DEC 17 PM 2 45

CERTIFICATE No. 8429 ISSUED 2-11-75

MAP
TO ACCOMPANY APPLICATION TO APPROPRIATE WATER FOR MINING, MILLING AND DOMESTIC BY THE ANACONDA COMPANY FROM UNDERGROUND SOURCES.

25400