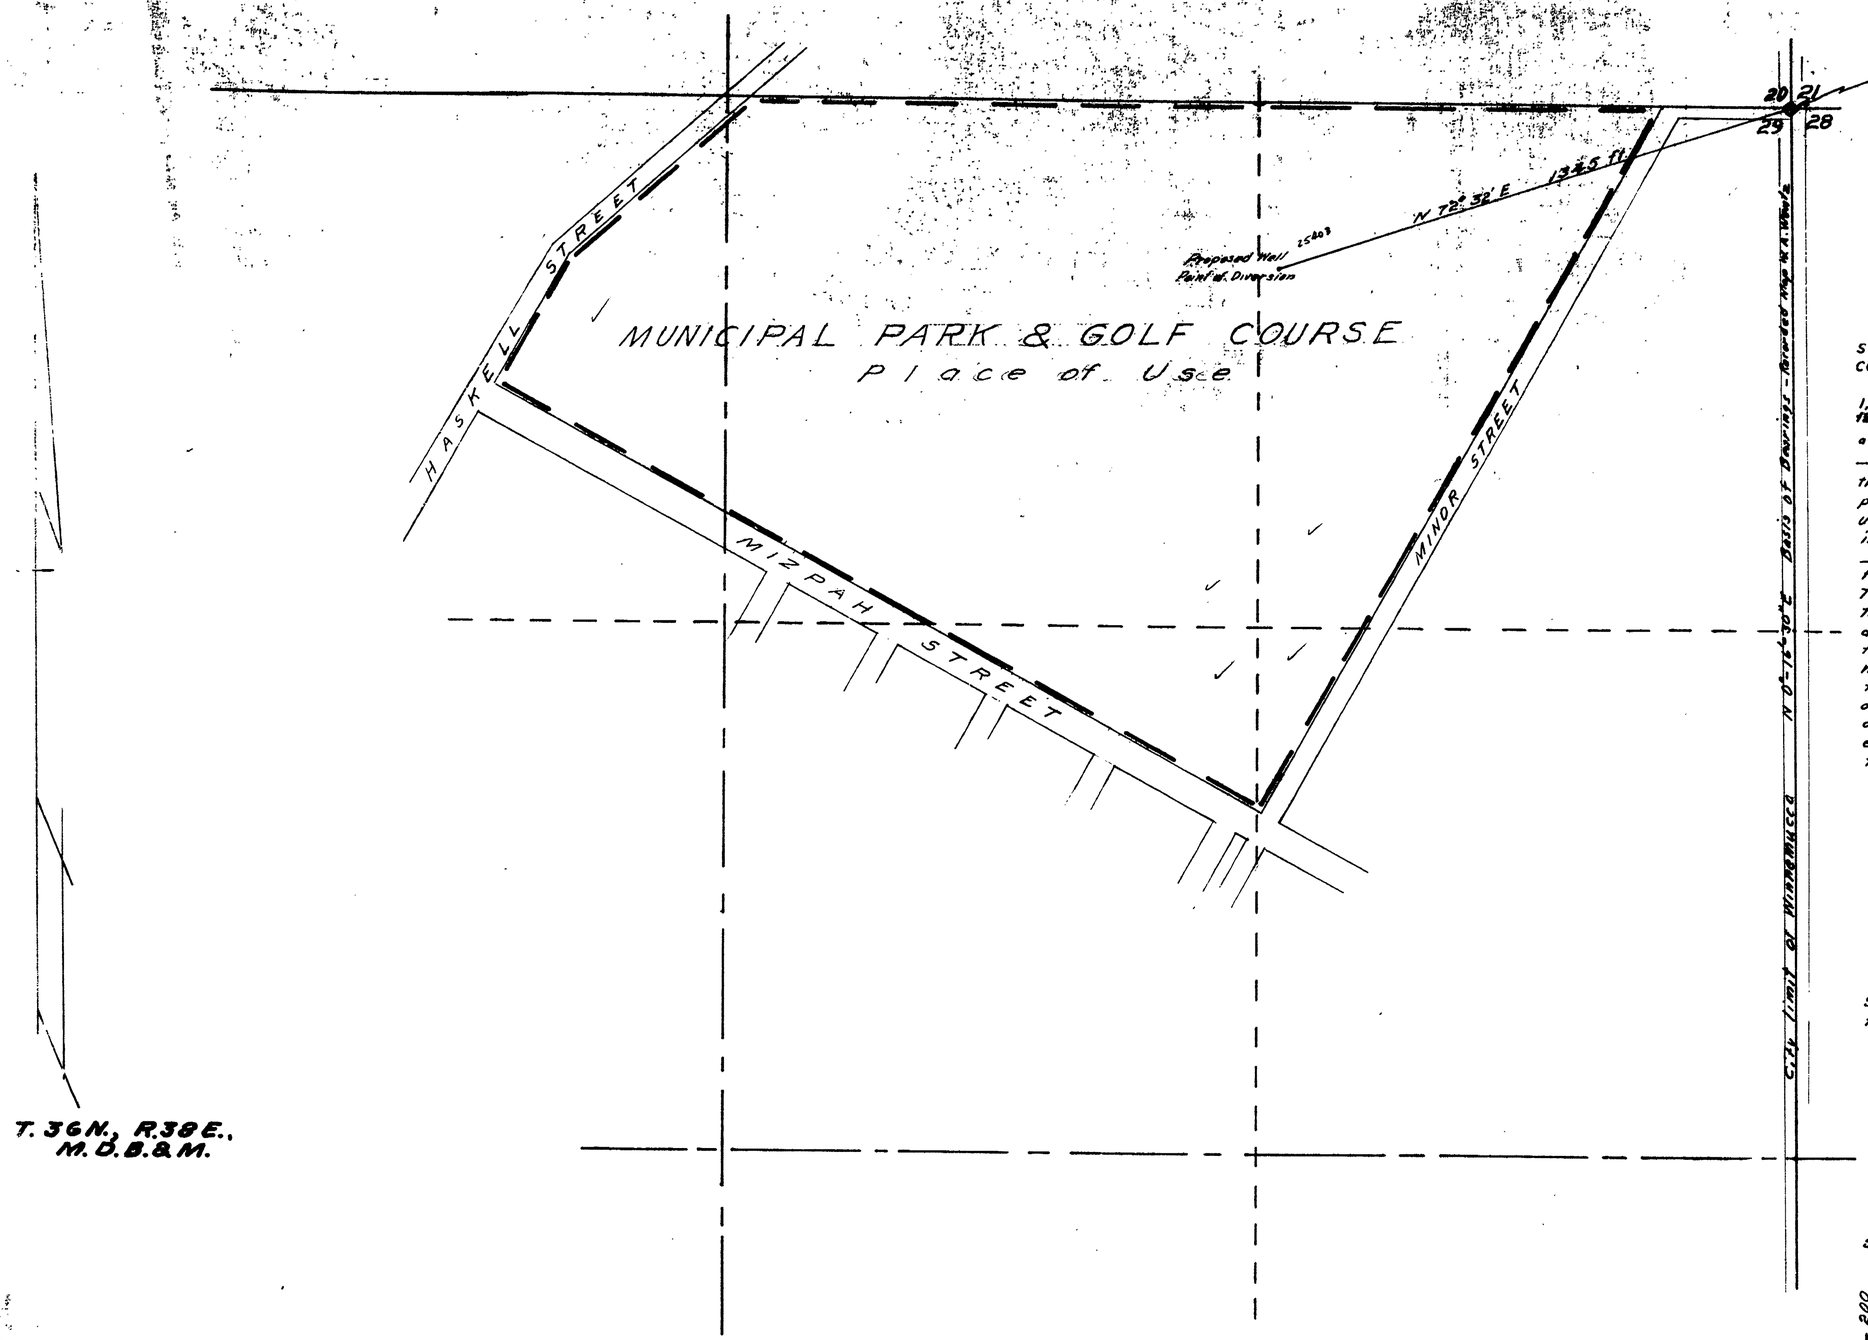

STATE OF NEVADA)
COUNTY OF HUMBOLDT) S.S.

I, J.R. Caldwell, being first duly sworn, depose and say that this map has been correctly drawn from field notes of a a survey made by me on the 10th day of December 1969 that it truely and correctly represents the proposed location and extent of the works used to divert water from Underground in Humboldt County, by The City of Winnemucca for Recreation (Golf Course Irrigation) & Domestic purposes. That the proposed point of diversion, the approximate location and size of the diverting channel, all resevoirs or basins, the location and names of all other works which will cross or connect with the proposed works, and the boundary of all lands, showing by 40-acre subdivisions the areas proposed to be irrigated, are fully and correctly designated there on.

J R Caldwell
State Water Right Surveyor

Subscribed and sworn to before me this 11th day of December, 1969.

James A Callahan

Scale 1" = 200'

200 0 200 400 600 800

Recreation (golf course irrigation) and Domestic
(Same thing in affidavit)
25403
R/C 1/12/70

FILED
Jan 19, 1970
STATE ENGINEER'S OFFICE

OFFICE
STATE ENGINEER
1970 JAN 19 AM 10 07

OFFICE
STATE ENGINEER
1969 DEC 22 AM 10 04

MAP TO ACCOMPANY APPLICATION TO APPROPRIATE WATER

FOR Recreation (Golf Course Irrigation) & Domestic
BY The City of Winnemucca
FROM Underground
IN Humboldt County, Nevada

25403