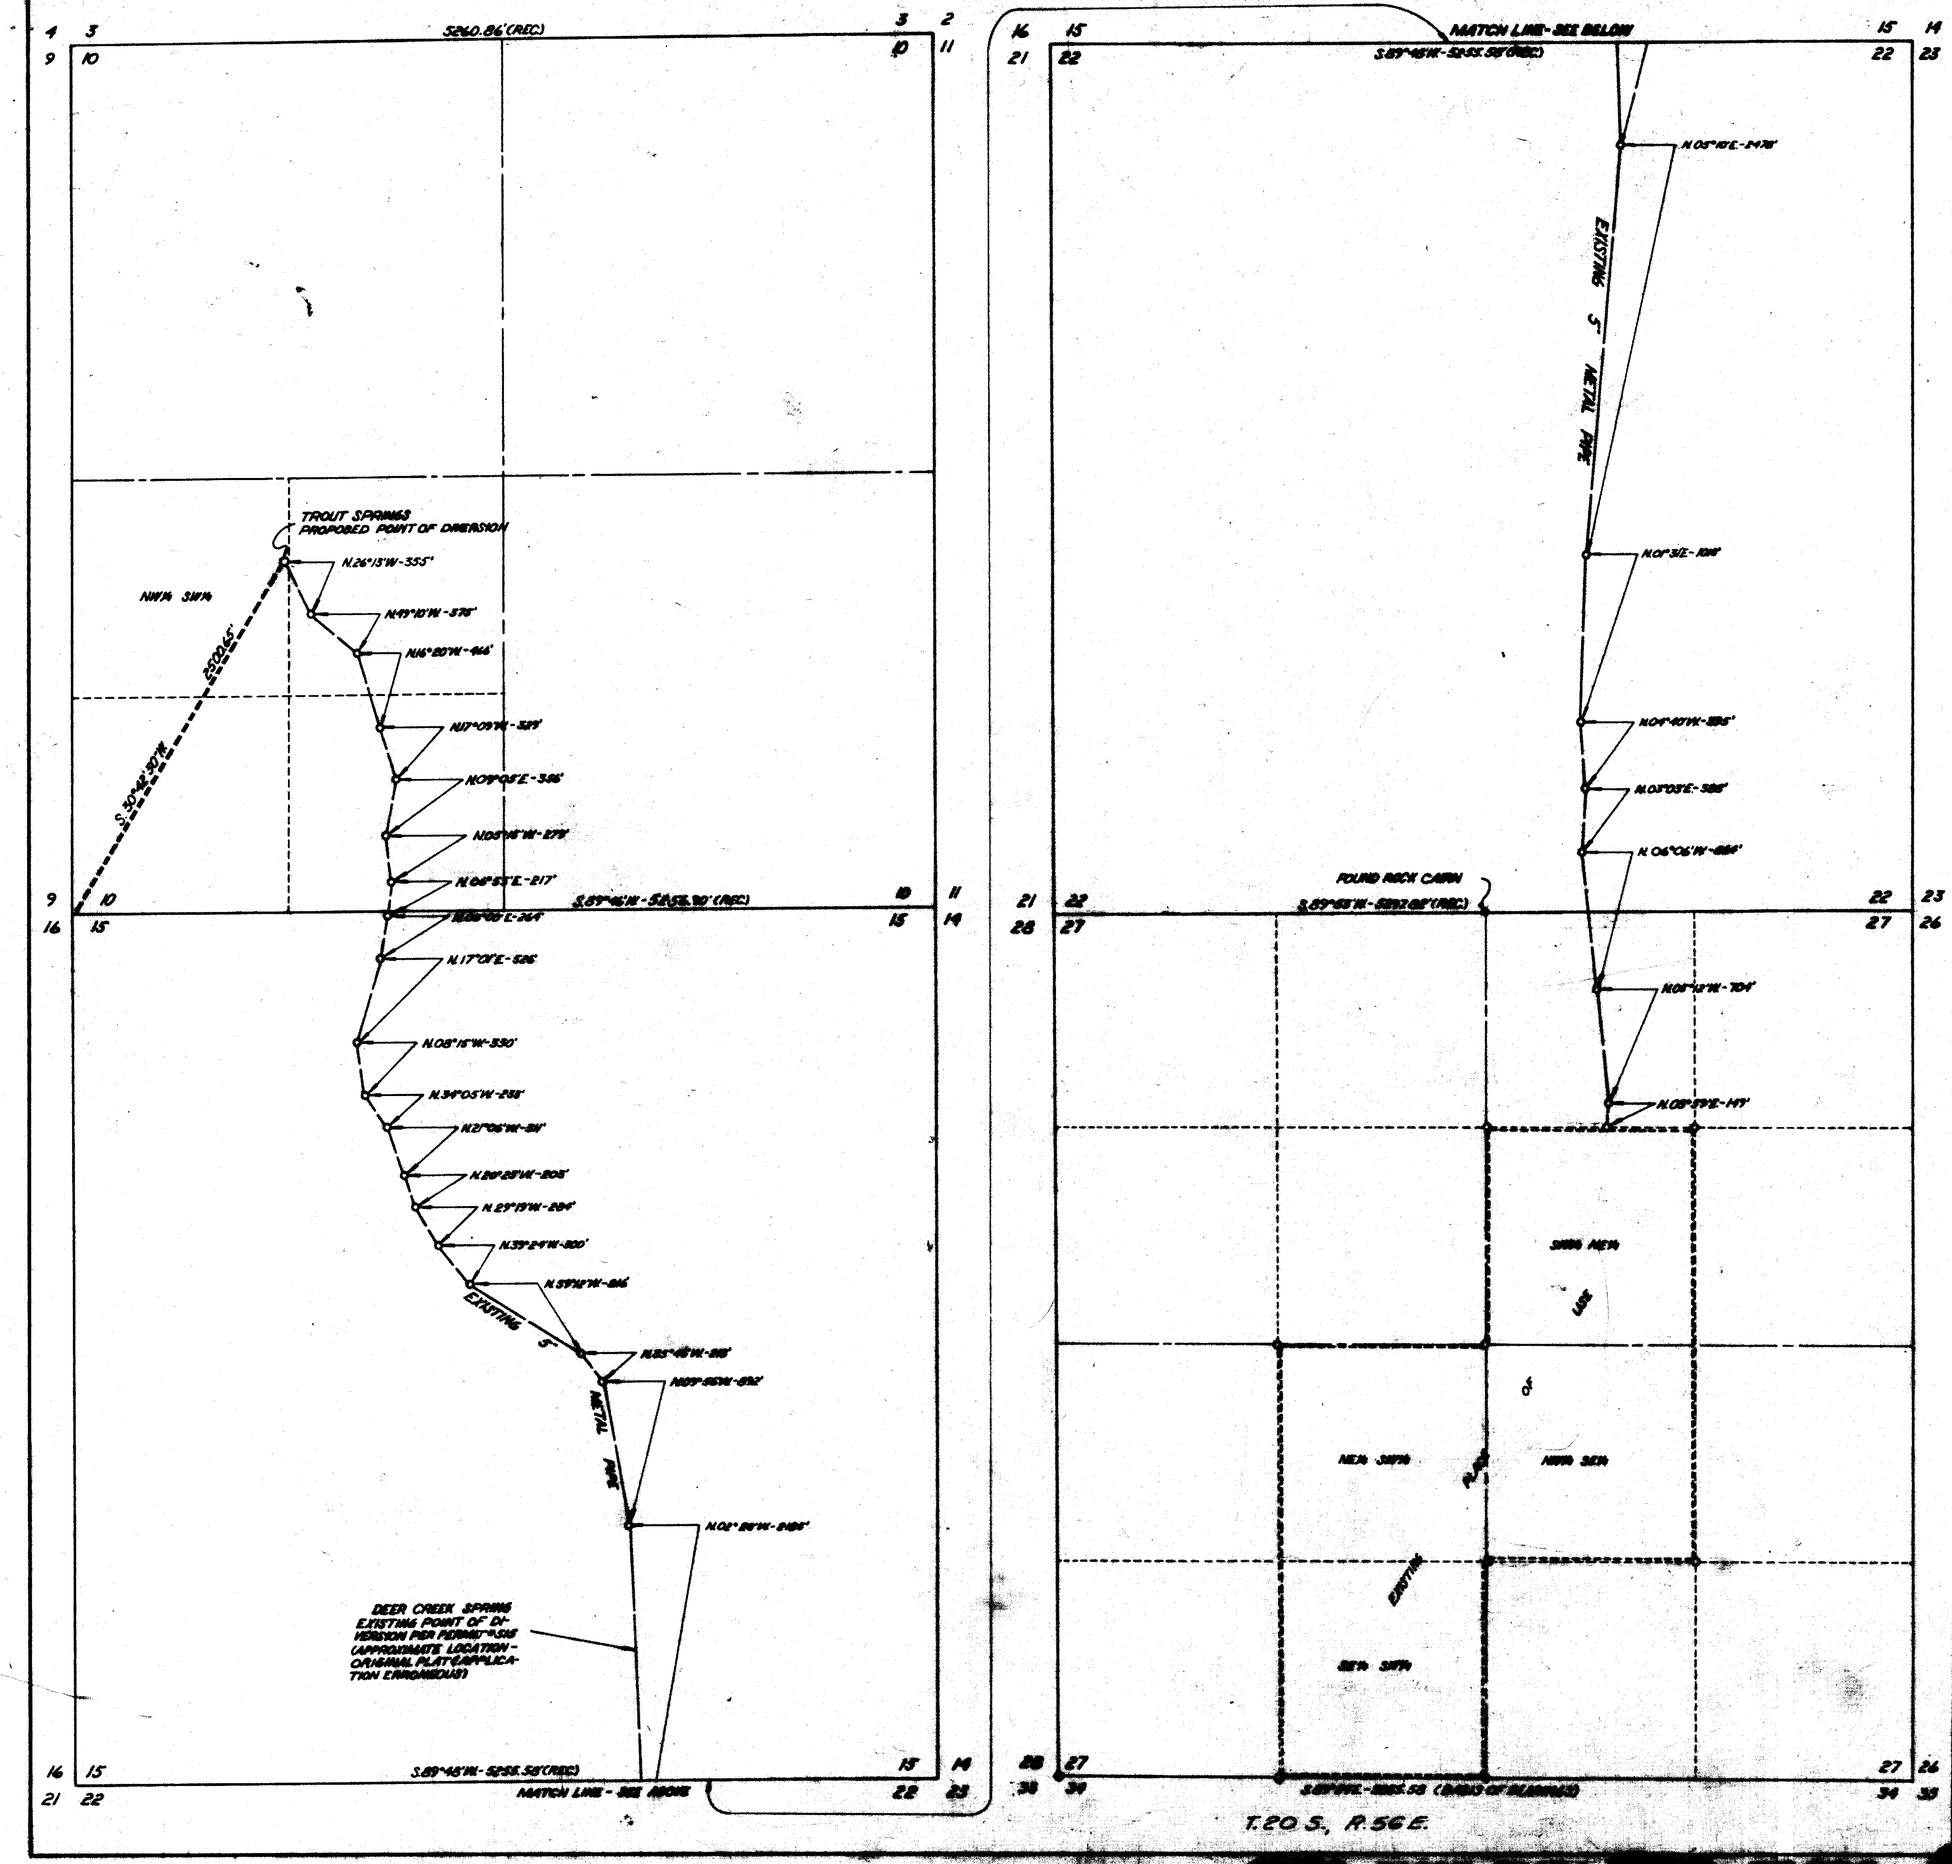

STATE OF NEVADA }
COUNTY OF CLARK } SS

I, NELSON E. MYER, BEING FIRST DULY SWORN, DEPOSE AND SAY THAT THIS MAP CONSISTING OF 1 SHEET, HAS BEEN CORRECTLY DRAWN TO THE DESIGNATED SCALE FROM FIELD NOTES OF A SURVEY MADE BY ME BETWEEN THE 19TH DAY OF SEPTEMBER, 1969 AND THE 8TH DAY OF SEPTEMBER, 1969; THAT IT TRULY AND CORRECTLY REPRESENTS THE PROPOSED LOCATION AND EXTENT OF THE WORKS USED TO DIVERT WATER FROM TROUT SPRINGS BY E.S. BOWMAN AND THAT THE PROPOSED POINT OF DIVERSION, THE APPROXIMATE LOCATION AND SIZE OF THE DIVERTING CHANNEL, ALL RESERVOIRS OR BASINS, THE LOCATION AND NAMES OF ALL OTHER WORKS WHICH WILL CROSS OR CONNECT WITH THE PROPOSED WORKS, AND THE BOUNDARY OF ALL LANDS, ARE FULLY AND CORRECTLY DESIGNATED HEREON.

Nelson E. Myer
NELSON E. MYER
STATE WATER-RIGHT SURVEYOR NO. [illegible]

SUBSCRIBED AND SWORN TO BEFORE ME TRUDY MYER, THIS 19TH DAY OF DECEMBER, 1969. NOTARY PUBLIC IN AND FOR CLARK COUNTY, NEVADA.

Trudy Myer
TRUDY MYER
MY COMMISSION EXPIRES APRIL 30, 1973.

[redacted]

BASIS OF BEARINGS

SOUTH BOUNDARY (S.89°59'E.) OF HEREIN SEC. 27, T.20S., RANGE 56E., M.D.B.&M.

FILED
January 8, 1970
STATE ENGINEER'S OFFICE

8 AM 9 59

25422

42693

MAP TO ACCOMPANY APPLICATION FOR PERMISSION TO CHANGE POINT OF DIVERSION. of 515

BY: E.S. BOWMAN
FROM: EXISTING SPRINGS

S

4-11 okay

[redacted]