STATE OF NEVADA } S.S.
COUNTY OF ELKO }

I, **MARK CHILTON**, BEING FIRST DULY SWORN, DEPOSE AND SAY THAT THIS MAP, CONSISTING OF 1 SHEET HAS BEEN CORRECTLY DRAWN TO THE DESIGNATED SCALE FROM FIELD NOTES OF A SURVEY MADE BY ME ON THE 19TH DAY OF JUNE, 1969; THAT IT TRULY AND CORRECTLY REPRESENTS THE PROPOSED LOCATION AND EXTENT OF THE WORKS USED TO DIVERT WATER FROM AN UNDERGROUND SOURCE IN ELKO COUNTY BY CACTUS PETE'S INC., FOR COMMERCIAL PURPOSES. THAT THE PROPOSED POINT OF DIVERSION, THE APPROXIMATE LOCATION AND SIZE OF THE DIVERTING CHANNEL, ALL RESERVOIRS OR BASINS, THE LOCATION AND NAMES OF ALL OTHER WORKS OR STREAMS WHICH ARE CROSSED BY OR CONNECTED WITH THE SAID WORKS, ARE FULLY AND CORRECTLY DESIGNATED THEREON.

REGISTERED PROFESSIONAL ENGINEER - STATE OF NEVADA
MARK CHILTON
LAND SURVEYOR
CIVIL
NO. 1404

Mark Chilton
STATE WATER-RIGHT SURVEYOR NO. 278

SUBSCRIBED AND SWORN TO BEFORE ME THIS 30TH DAY OF JUNE, 1969.

Laura Bernadot
NOTARY PUBLIC IN AND FOR ELKO CO., NEV.

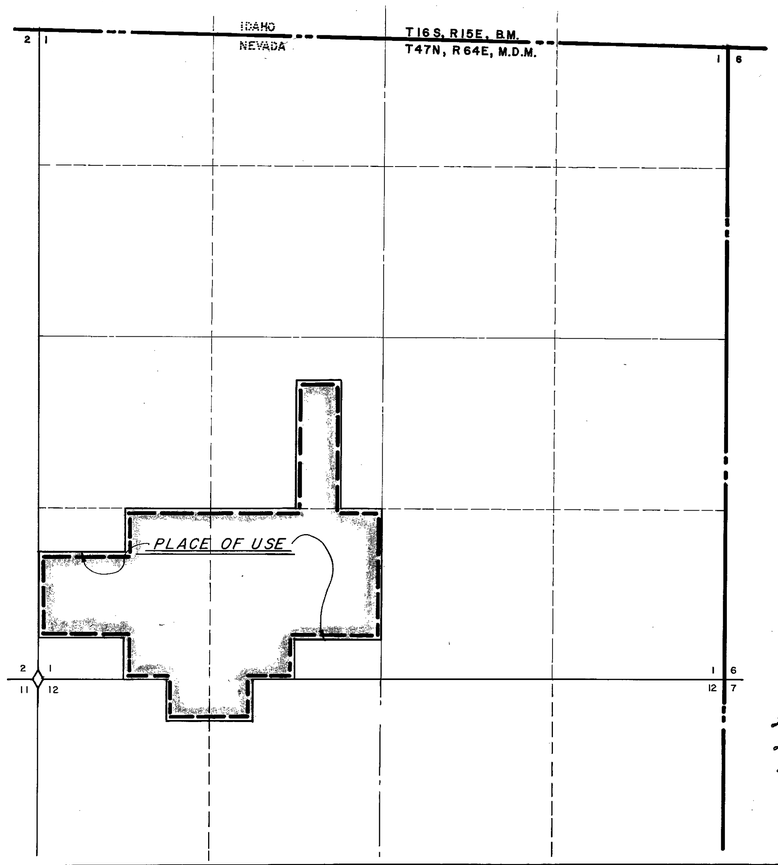

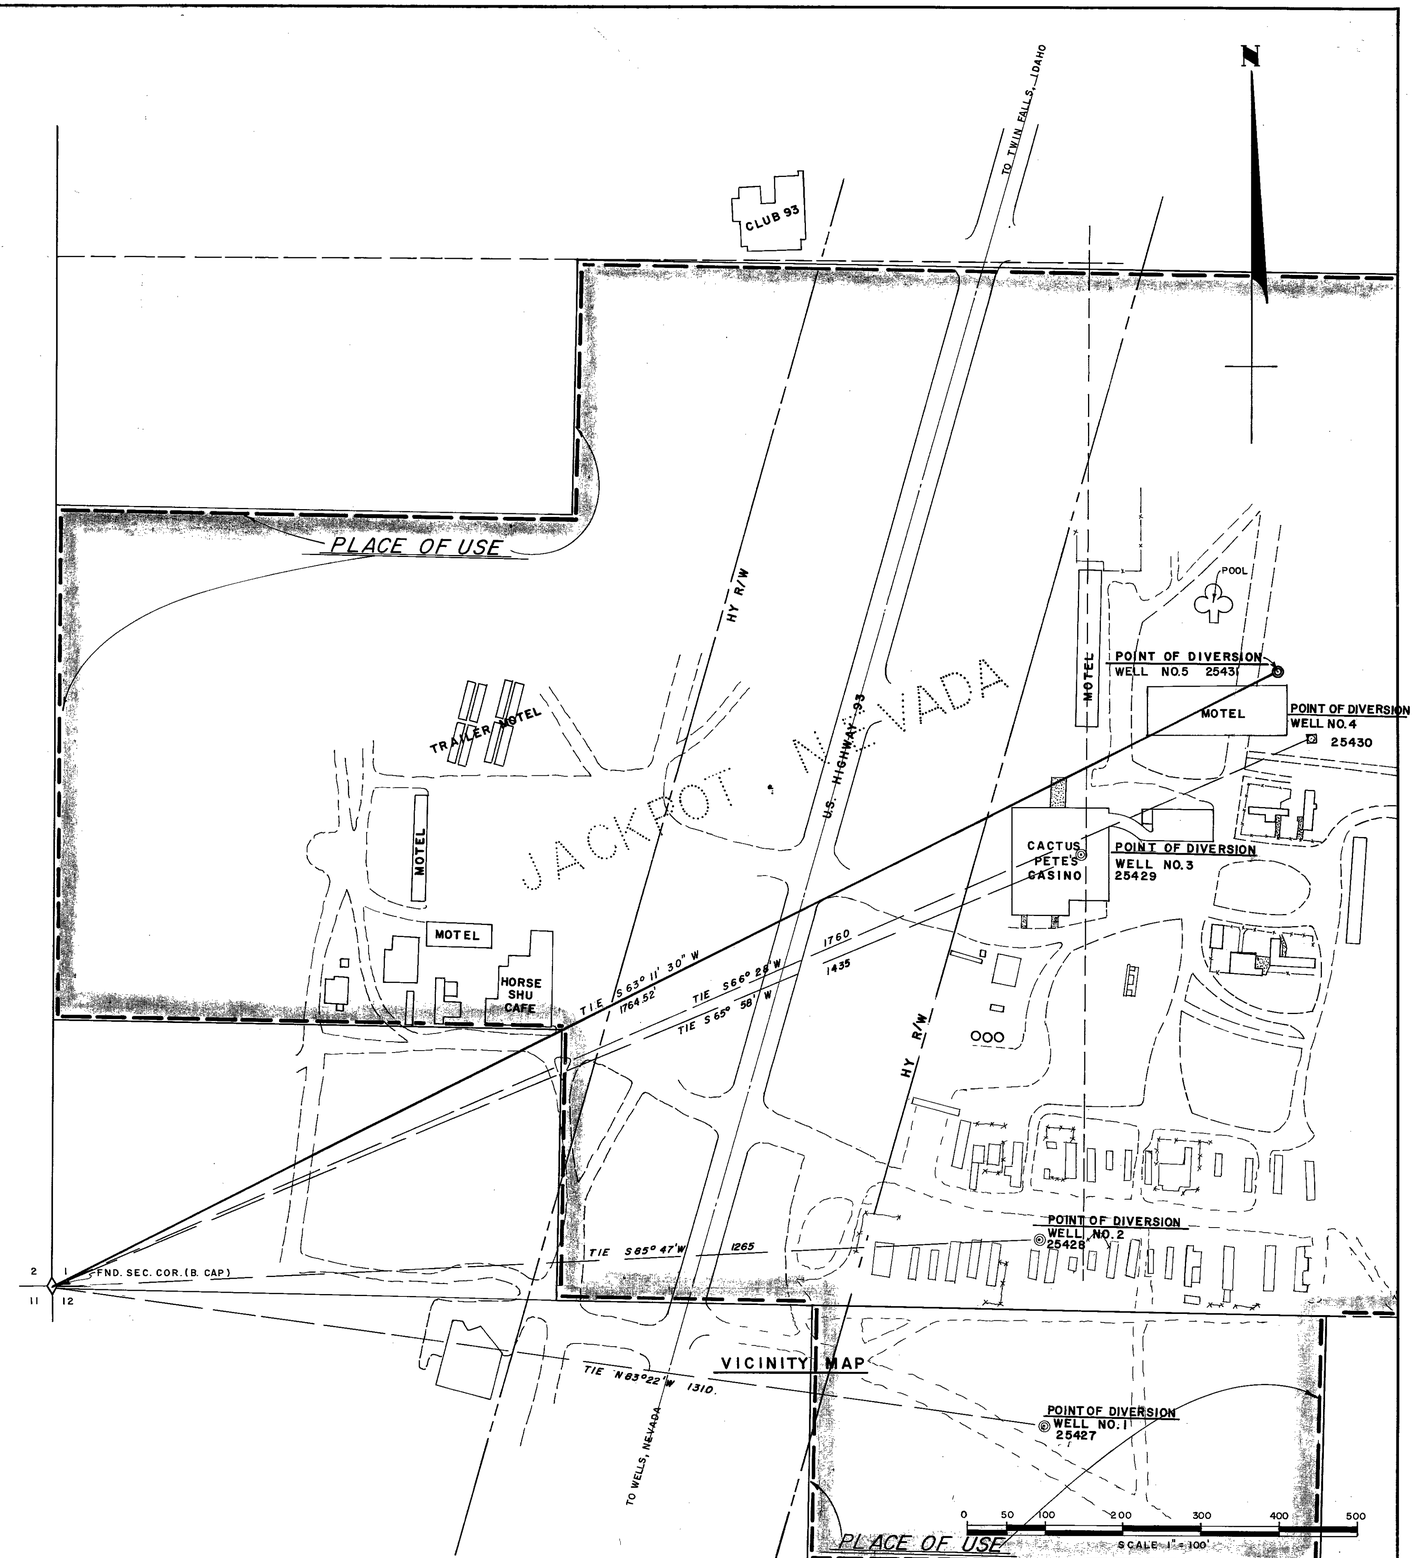

NOTE: BASIS OF BEARINGS: SOUTH LINE, SECTION 1

25427	CERTIFICATE No. ~~8467~~ 8487	ISSUED	~~2-21-75~~ 4-29-75
25428	CERTIFICATE No. 8488	ISSUED	4-29-75
25429	CERTIFICATE No. 8489	ISSUED	4-29-75
25430	CERTIFICATE No. 8490	ISSUED	4-29-75
25431	CERTIFICATE No. 8491	ISSUED	4-29-75

NO.	BY	DATE	DESCRIPTION	CHK'D	APP'D
			REVISIONS		

DRAWN BY R W & D M | APPROVED BY MC
JOB NO. 295-002 | DATE JUNE, 1969

25427 ✓
8 ✓
9 ✓
25430 ✓
1 ✓

MAP
TO ACCOMPANY APPLICATION TO APPROPRIATE WATER FOR
COMMERCIAL
BY
CACTUS PETE'S INC.
FROM AN UNDERGROUND SOURCE

CHILTON ENGINEERING
WESTERN PACIFIC BLDG. ELKO, NEVADA

W69016 | 0

79226 T 79045 25431 25430 25429 25428 File Under 25427