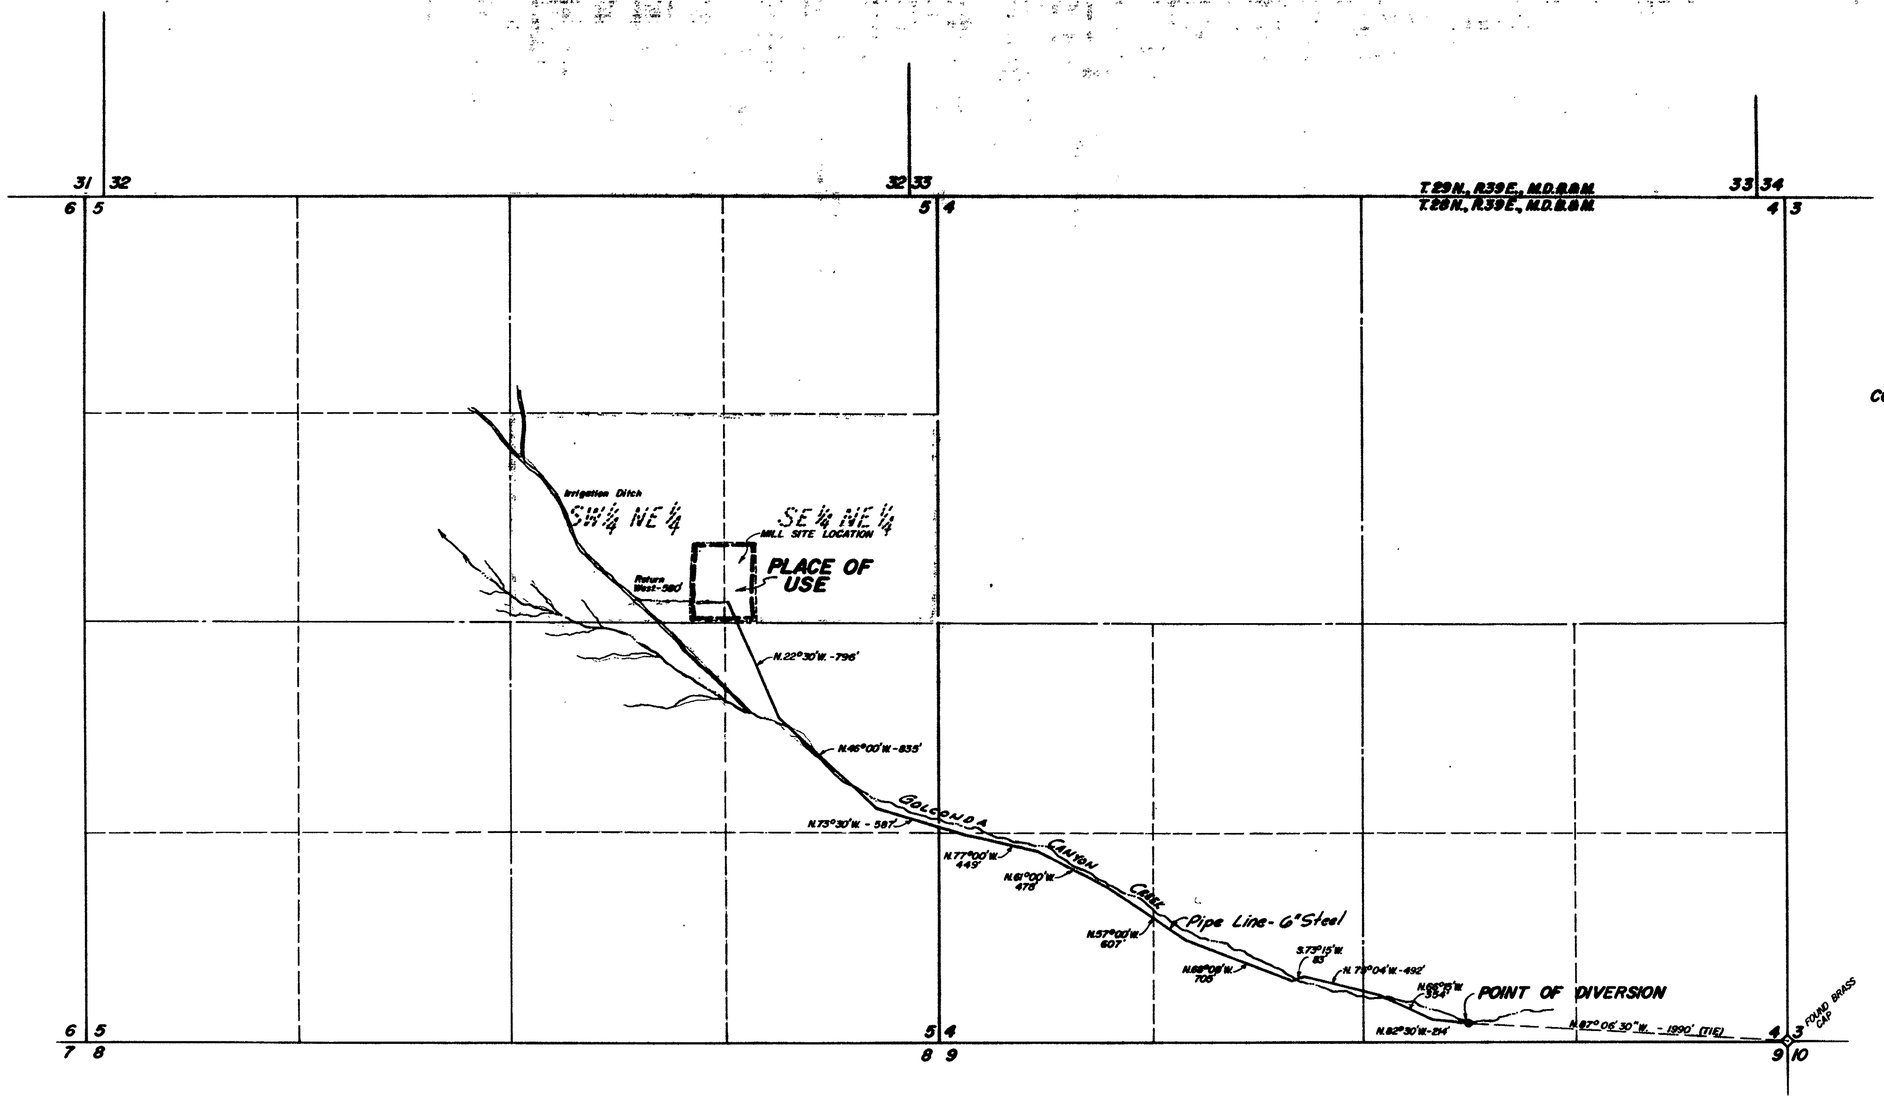

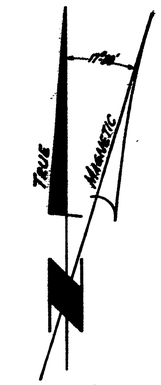

SCALE: 1"=500'
BASIS OF BEARINGS: MAGNETIC COMPASS - ALL BEARINGS CORRECTED FOR DECLINATION

STATE OF NEVADA
COUNTY OF WASHOE

I, Harry R. Ericson, being first duly sworn, depose and say that this map, consisting of one sheet, has been correctly drawn to the designated scale from field notes of a survey made by me or under my supervision and direction, on March 6, 1970; that it truly and correctly represents the proposed location of the works used to divert water from Golconda Canyon Creek in Pershing County, by General Mercury Corp. for Mining, Milling & Domestic purposes. That the proposed point of diversion and return, the location of the mill, the approximate size and capacity of the diverting pipe, and the location and names of all other works or streams which are crossed by or connected with said works, are fully and correctly designated hereon.

Harry R. Ericson
HARRY R. ERICSON
State Water Rights Surveyor No. 837

Subscribed and sworn to before me on this 16th day of March, 1970.

Phillip M. Hunington
NOTARY PUBLIC

PHILLIP M. HUNINGTON
Notary Public — State of Nevada
Washoe County
My Commission Expires April 27, 1971

FILED
Mar. 16, 1970
STATE ENGINEER'S OFFICE

OFFICE
STATE ENGINEER
1970 MAR 16 PM 1 45

MAP
TO ACCOMPANY APPLICATION No. 25440
TO APPROPRIATE WATER FOR
MINING, MILLING & DOMESTIC USE
BY
GENERAL MERCURY CORP.
PERSHING CO., NEVADA

SPROUT ENGINEERS & ASSOC., INC.
950 INDUSTRIAL WAY
SPARKS, NEVADA 89431

JOB NO. P-5047-0
MARCH 10, 1970
HRE/PH

25440

SHEET No. 1 OF 1