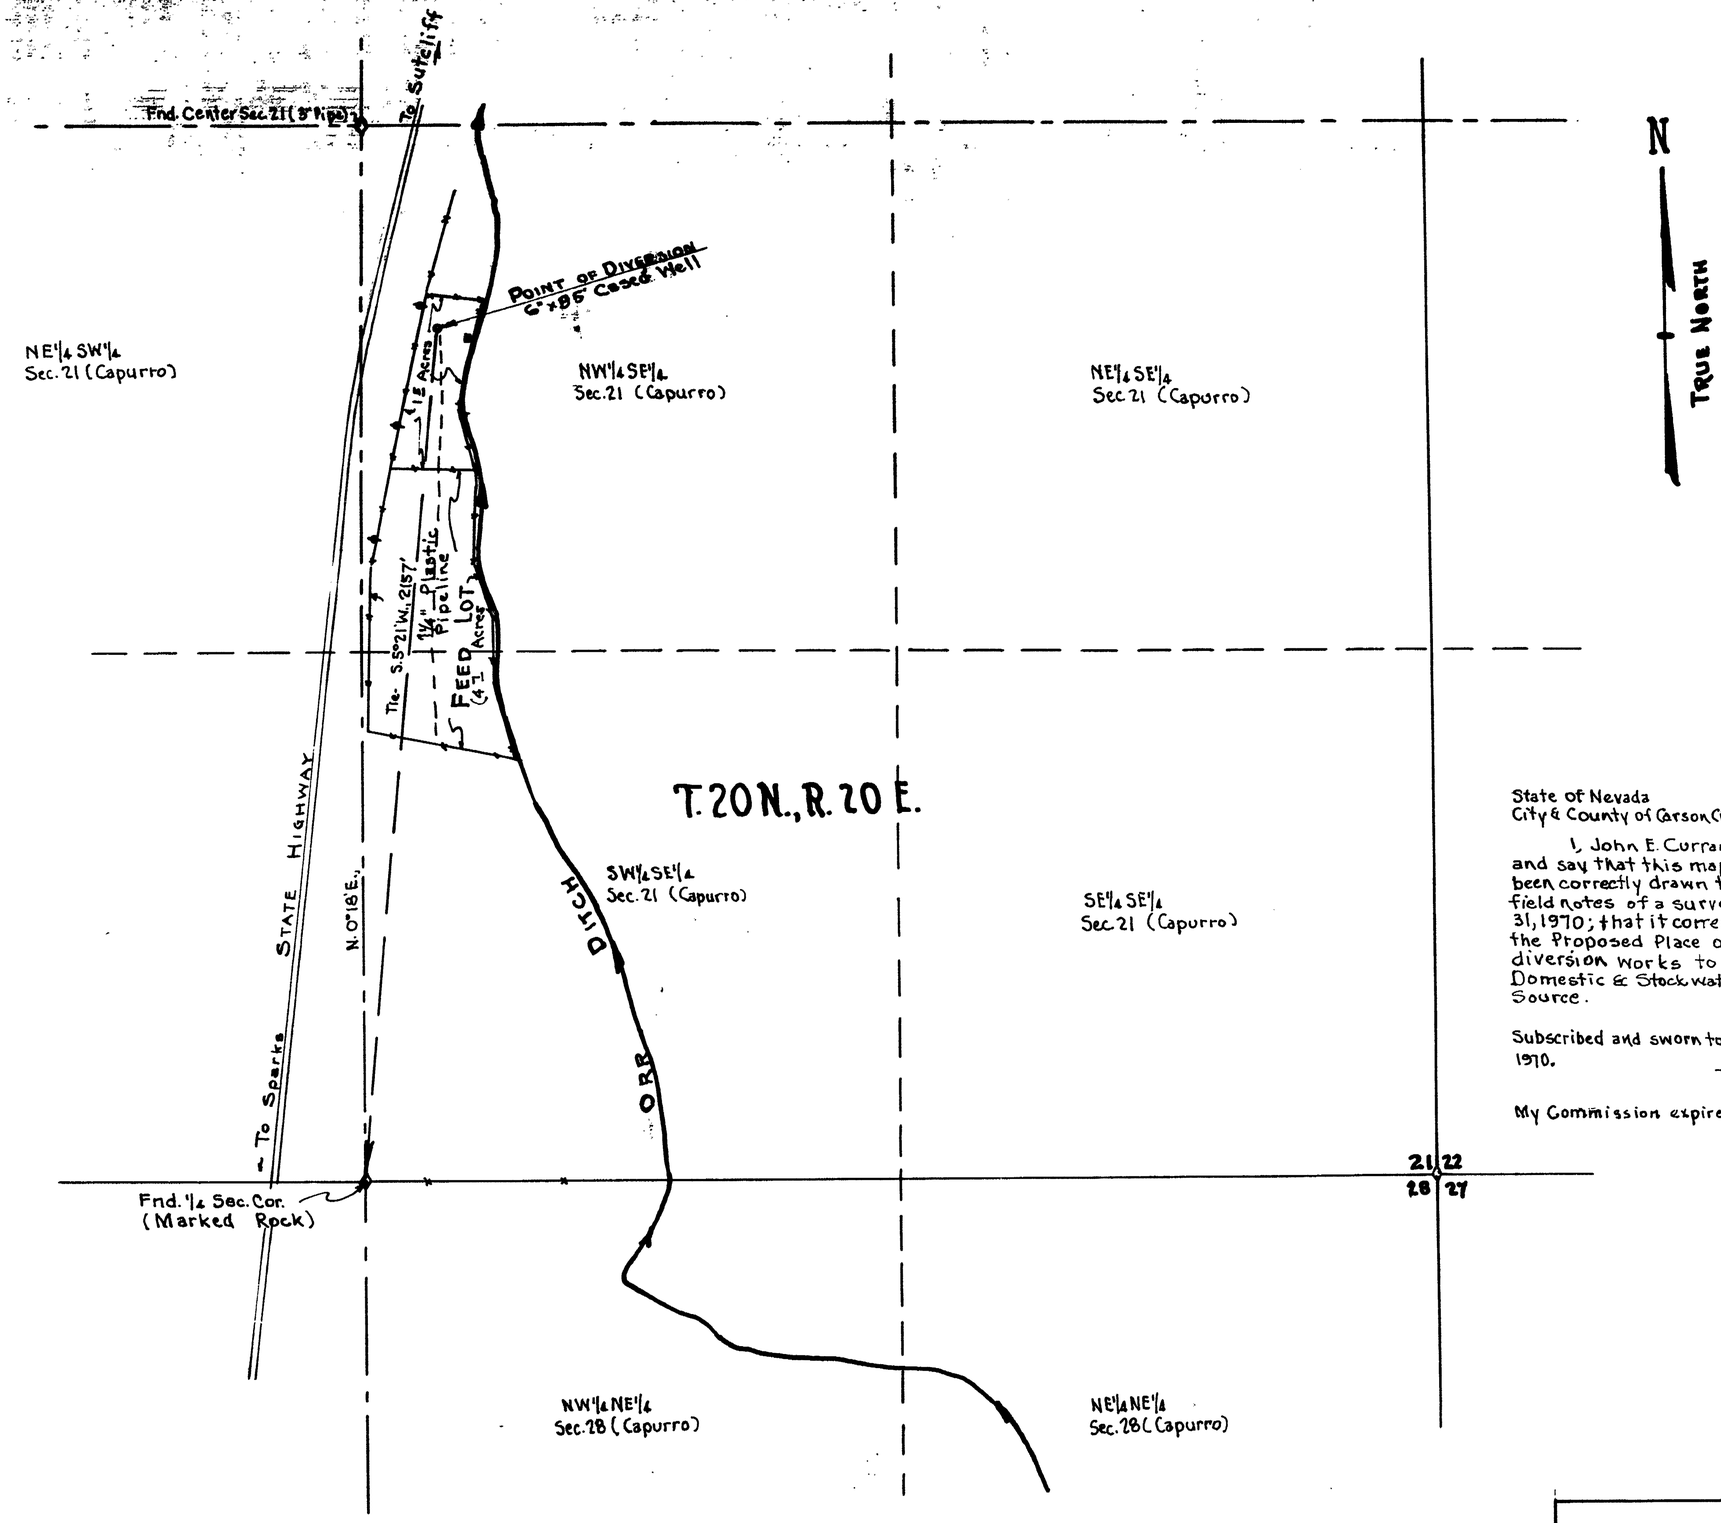

State of Nevada
City & County of Carson City

I, John E. Curran, being first duly sworn, depose and say that this map, consisting of one sheet, has been correctly drawn to the designated scale from field notes of a survey made by me on January 31, 1970; that it correctly the Point of Diversion, the Proposed Place of Use and the extent of the diversion works to be used to divert water for Domestic & Stockwatering from an Underground Source.

John E. Curran
State Water Right Surveyor

Subscribed and sworn to before me this 16th day of February 1970.

Mrs. Linda Sherwood
Notary Public

My Commission expires July 1, 1973

MRS. LINDA SHERWOOD
Notary Public — State of Nevada
County of
My Commission Expires July 1, 197

CERTIFICATE NO. 7802 ISSUED 3-22-72

Basis of Bearings - True North from Polaris Observation
Stead Ranch Survey Taylor & Curran in 1948.

FILED
FEB 16 1970
STATE ENGINEER'S OFFICE

MAP TO ACCOMPANY APPLICATION OF PETE CAPURRO TO APPROPRIATE WATER FROM UNDERGROUND SOURCE FOR DOMESTIC & STOCKWATERING PURPOSES - IN WASHOE COUNTY

John Curran, R.E. & L.S. Virginia City, Nev.

Scale 1" = 200'

25453