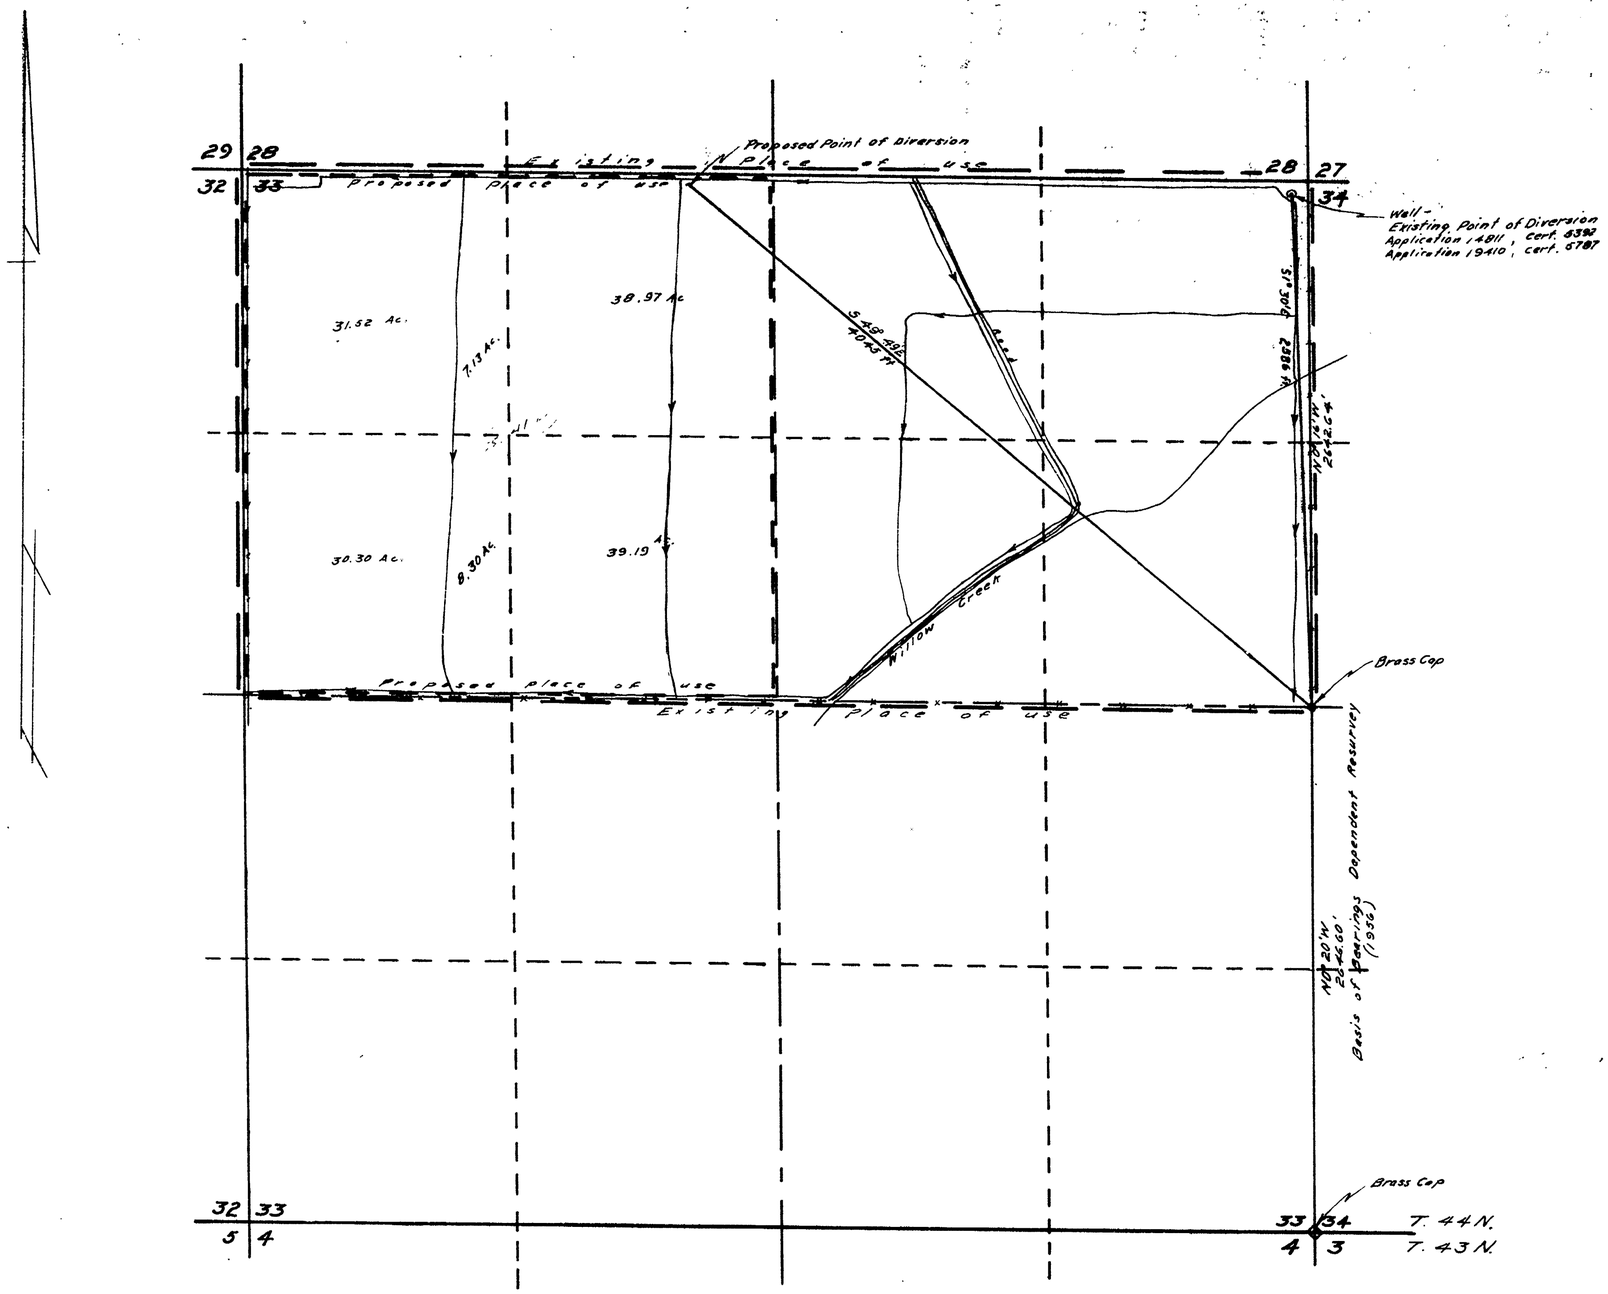

SECTION 33, T 44 N., R. 37 E., M.D.B.&M.

STATE OF NEVADA
COUNTY OF HUMBOLDT } S.S.

I, J.R. Caldwell, being first duly sworn, depose and say that this map has been correctly drawn to the designated scale from field notes of a survey made by me on the 4th day of February 1970; that it truly and correctly represents the proposed location and extent of the works used to divert water from Underground in Humboldt County, by Batista Albisu for Irrigation & Domestic purposes. That the proposed point of diversion, the approximate location and size of the diverting channel, all reservoirs or basins, the location and names of all other works which will cross or connect with the proposed works, and the boundary of all lands, showing by 40-Acre subdivisions the areas proposed to be irrigated are fully and correctly designated thereon.

J. R. Caldwell
State Water Right Surveyor No 276

REGISTERED LAND SURVEYOR - STATE OF NEVADA
J. R. CALDWELL
No. 626

Subscribed and sworn to before me this 6th day of February 1970.

James A. Callahan
Notary Public

JAMES A. CALLAHAN
STATE OF NEVADA
HUMBOLDT COUNTY
My Commission Expires Feb. 26, 1971

Scale 1" = 400'

400 0 400 800 1200 1600

25465

FILED
Feb 9, 1970
STATE ENGINEER'S OFFICE

1970 FEB 9 AM 10 37

MAP TO ACCOMPANY APPLICATION TO CHANGE THE POINT OF DIVERSION

UNDER APPLICATION NO. 14811
BY Batista Albisu
FROM Underground
IN Humboldt County, Nevada

25465