Section 32, Township 16 South, Range 51 East,
Mount Diablo Meridian, Nye County, Nevada

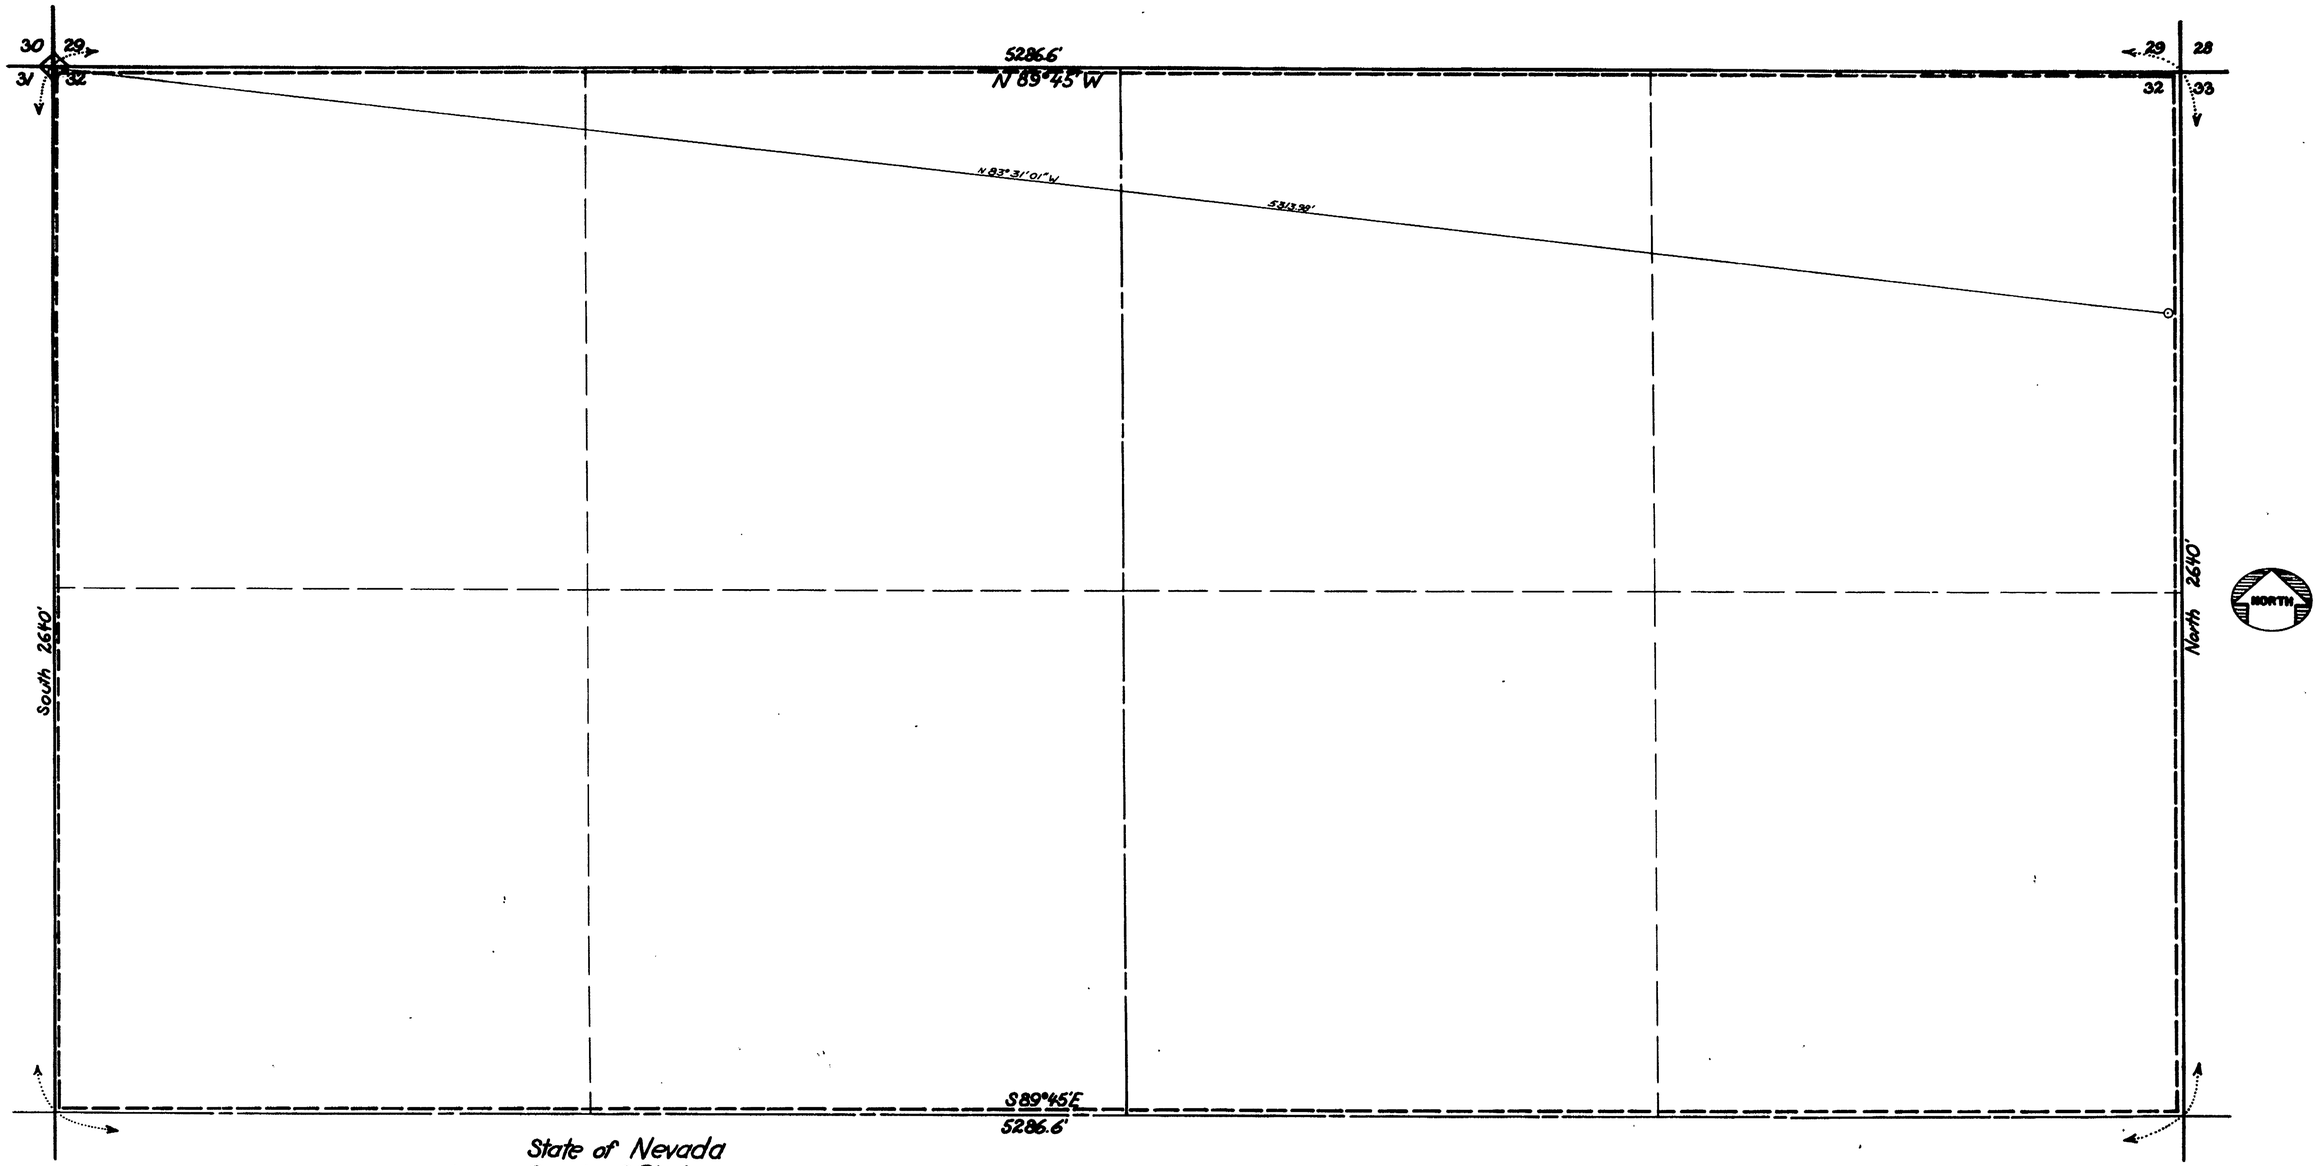

State of Nevada
County of Clark

I, Robert J. McNutt, being first duly sworn, depose and say that this map, consisting of one sheet, has been correctly drawn to the designated scale from the records of the Bureau of Land Management office, and that it truly and correctly represents the proposed location and extent of the works used to divert water from an Underground Source, in Nye County, by Thermal Energy Company for industrial purposes.

State Water Rights Surveyor № 303

Subscribed and sworn before me this 12th day of May 1970

Lillie Edmondson

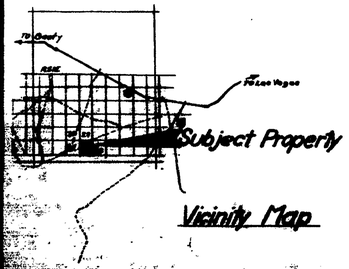

OFFICE
STATE ENGINEER
1970 MAY 20 PM 3 06

FILED
MAY 20 1970
STATE ENGINEER'S OFFICE

LILLIE EDMONDSON
Notary Public—State of Nevada
CLARK COUNTY
My Commission Expires Feb. 28, 1973

0 100 200 300 400
Scale: 1" = 200'

Map to accompany application to appropriate Water for industrial purposes by Thermal Energy Company from an underground source.

25472