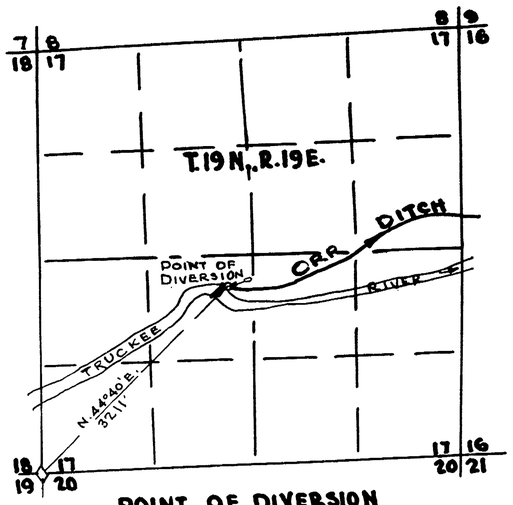

POINT OF DIVERSION
Scale 1" = 1000'

EXISTING PLACE OF USE
Scale 1" = 200'

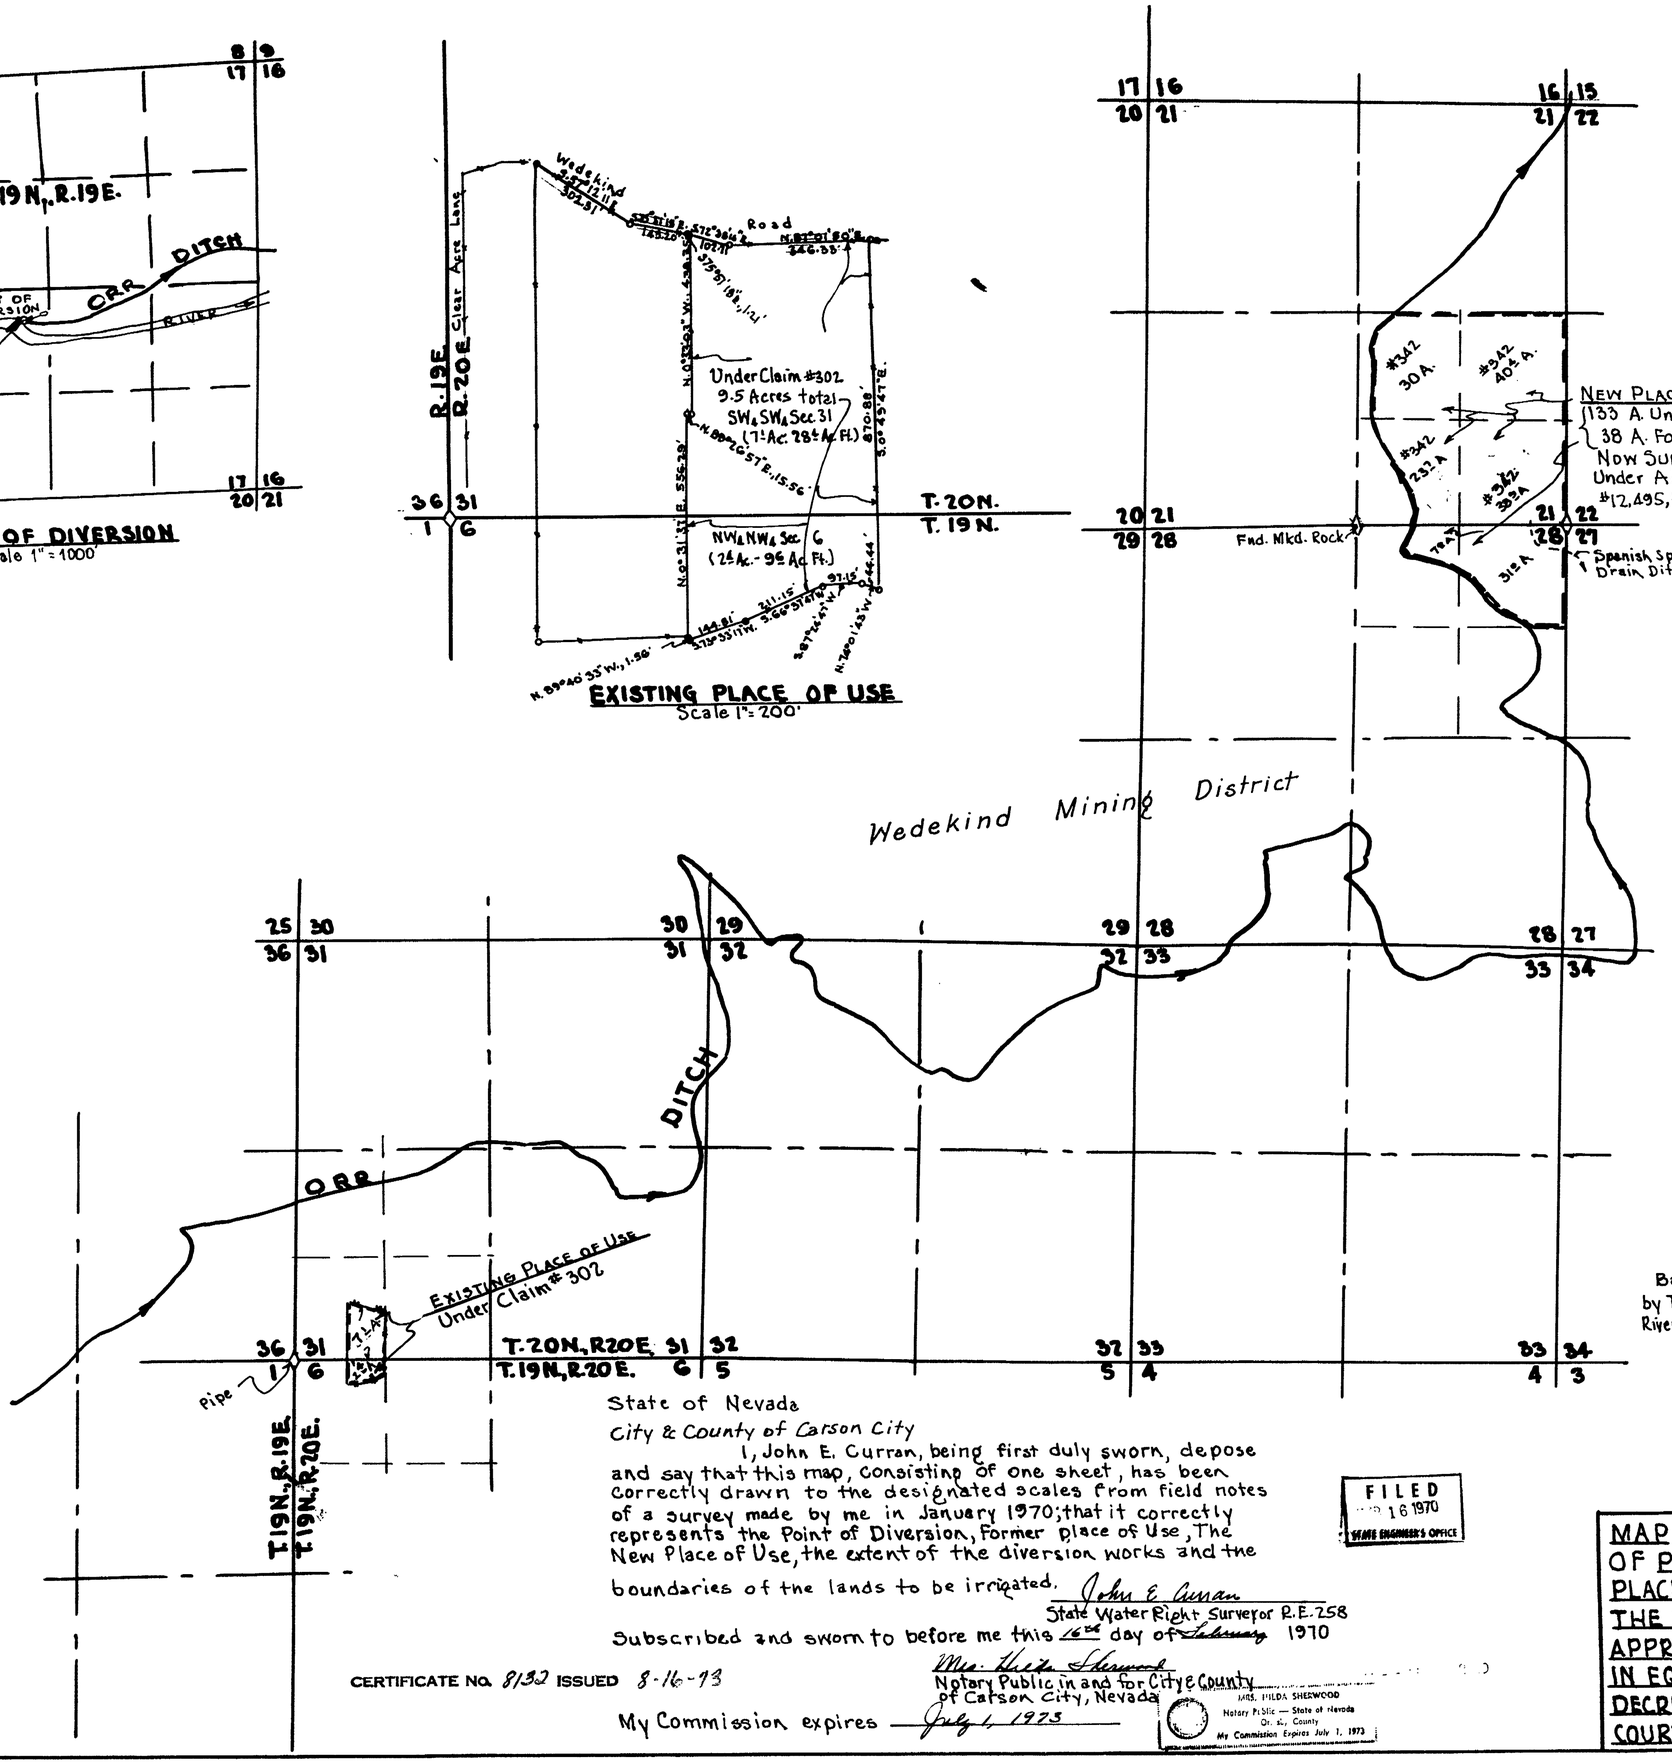

M.D.B.&M.

Basis of Bearings True North - From surveys by Taylor & Curran & from U.S.R.S Maps Truckee River Adjudication suit - U.S. vs. Orr Ditch & Water Co. etc.

State of Nevada
City & County of Carson City

I, John E. Curran, being first duly sworn, depose and say that this map, consisting of one sheet, has been correctly drawn to the designated scales from field notes of a survey made by me in January 1970; that it correctly represents the Point of Diversion, Former place of Use, The New Place of Use, the extent of the diversion works and the boundaries of the lands to be irrigated.

John E. Curran
State Water Right Surveyor R.E. 258

Subscribed and sworn to before me this 16th day of February 1970

Mrs. Hilda Sherwood
Notary Public in and for City & County of Carson City, Nevada

CERTIFICATE No. 8132 ISSUED 8-16-73

My Commission expires July 1, 1973

MRS. HILDA SHERWOOD
Notary Public — State of Nevada
Ca. st., County
My Commission Expires July 1, 1973

FILED
FEB 16 1970
STATE ENGINEER'S OFFICE

Scale 1" = 1000'

MAP TO ACCOMPANY APPLICATION OF PETE CAPURRO ET AL TO CHANGE PLACE OF USE OF WATER FROM THE TRUCKEE RIVER - HERETOFORE APPROPRIATED UNDER CLAIM NO. 302 IN EQUITY - DOCKET NO. A-3 - FINAL DECREE - UNITED STATES DISTRICT COURT - CARSON CITY, NEVADA.

25474