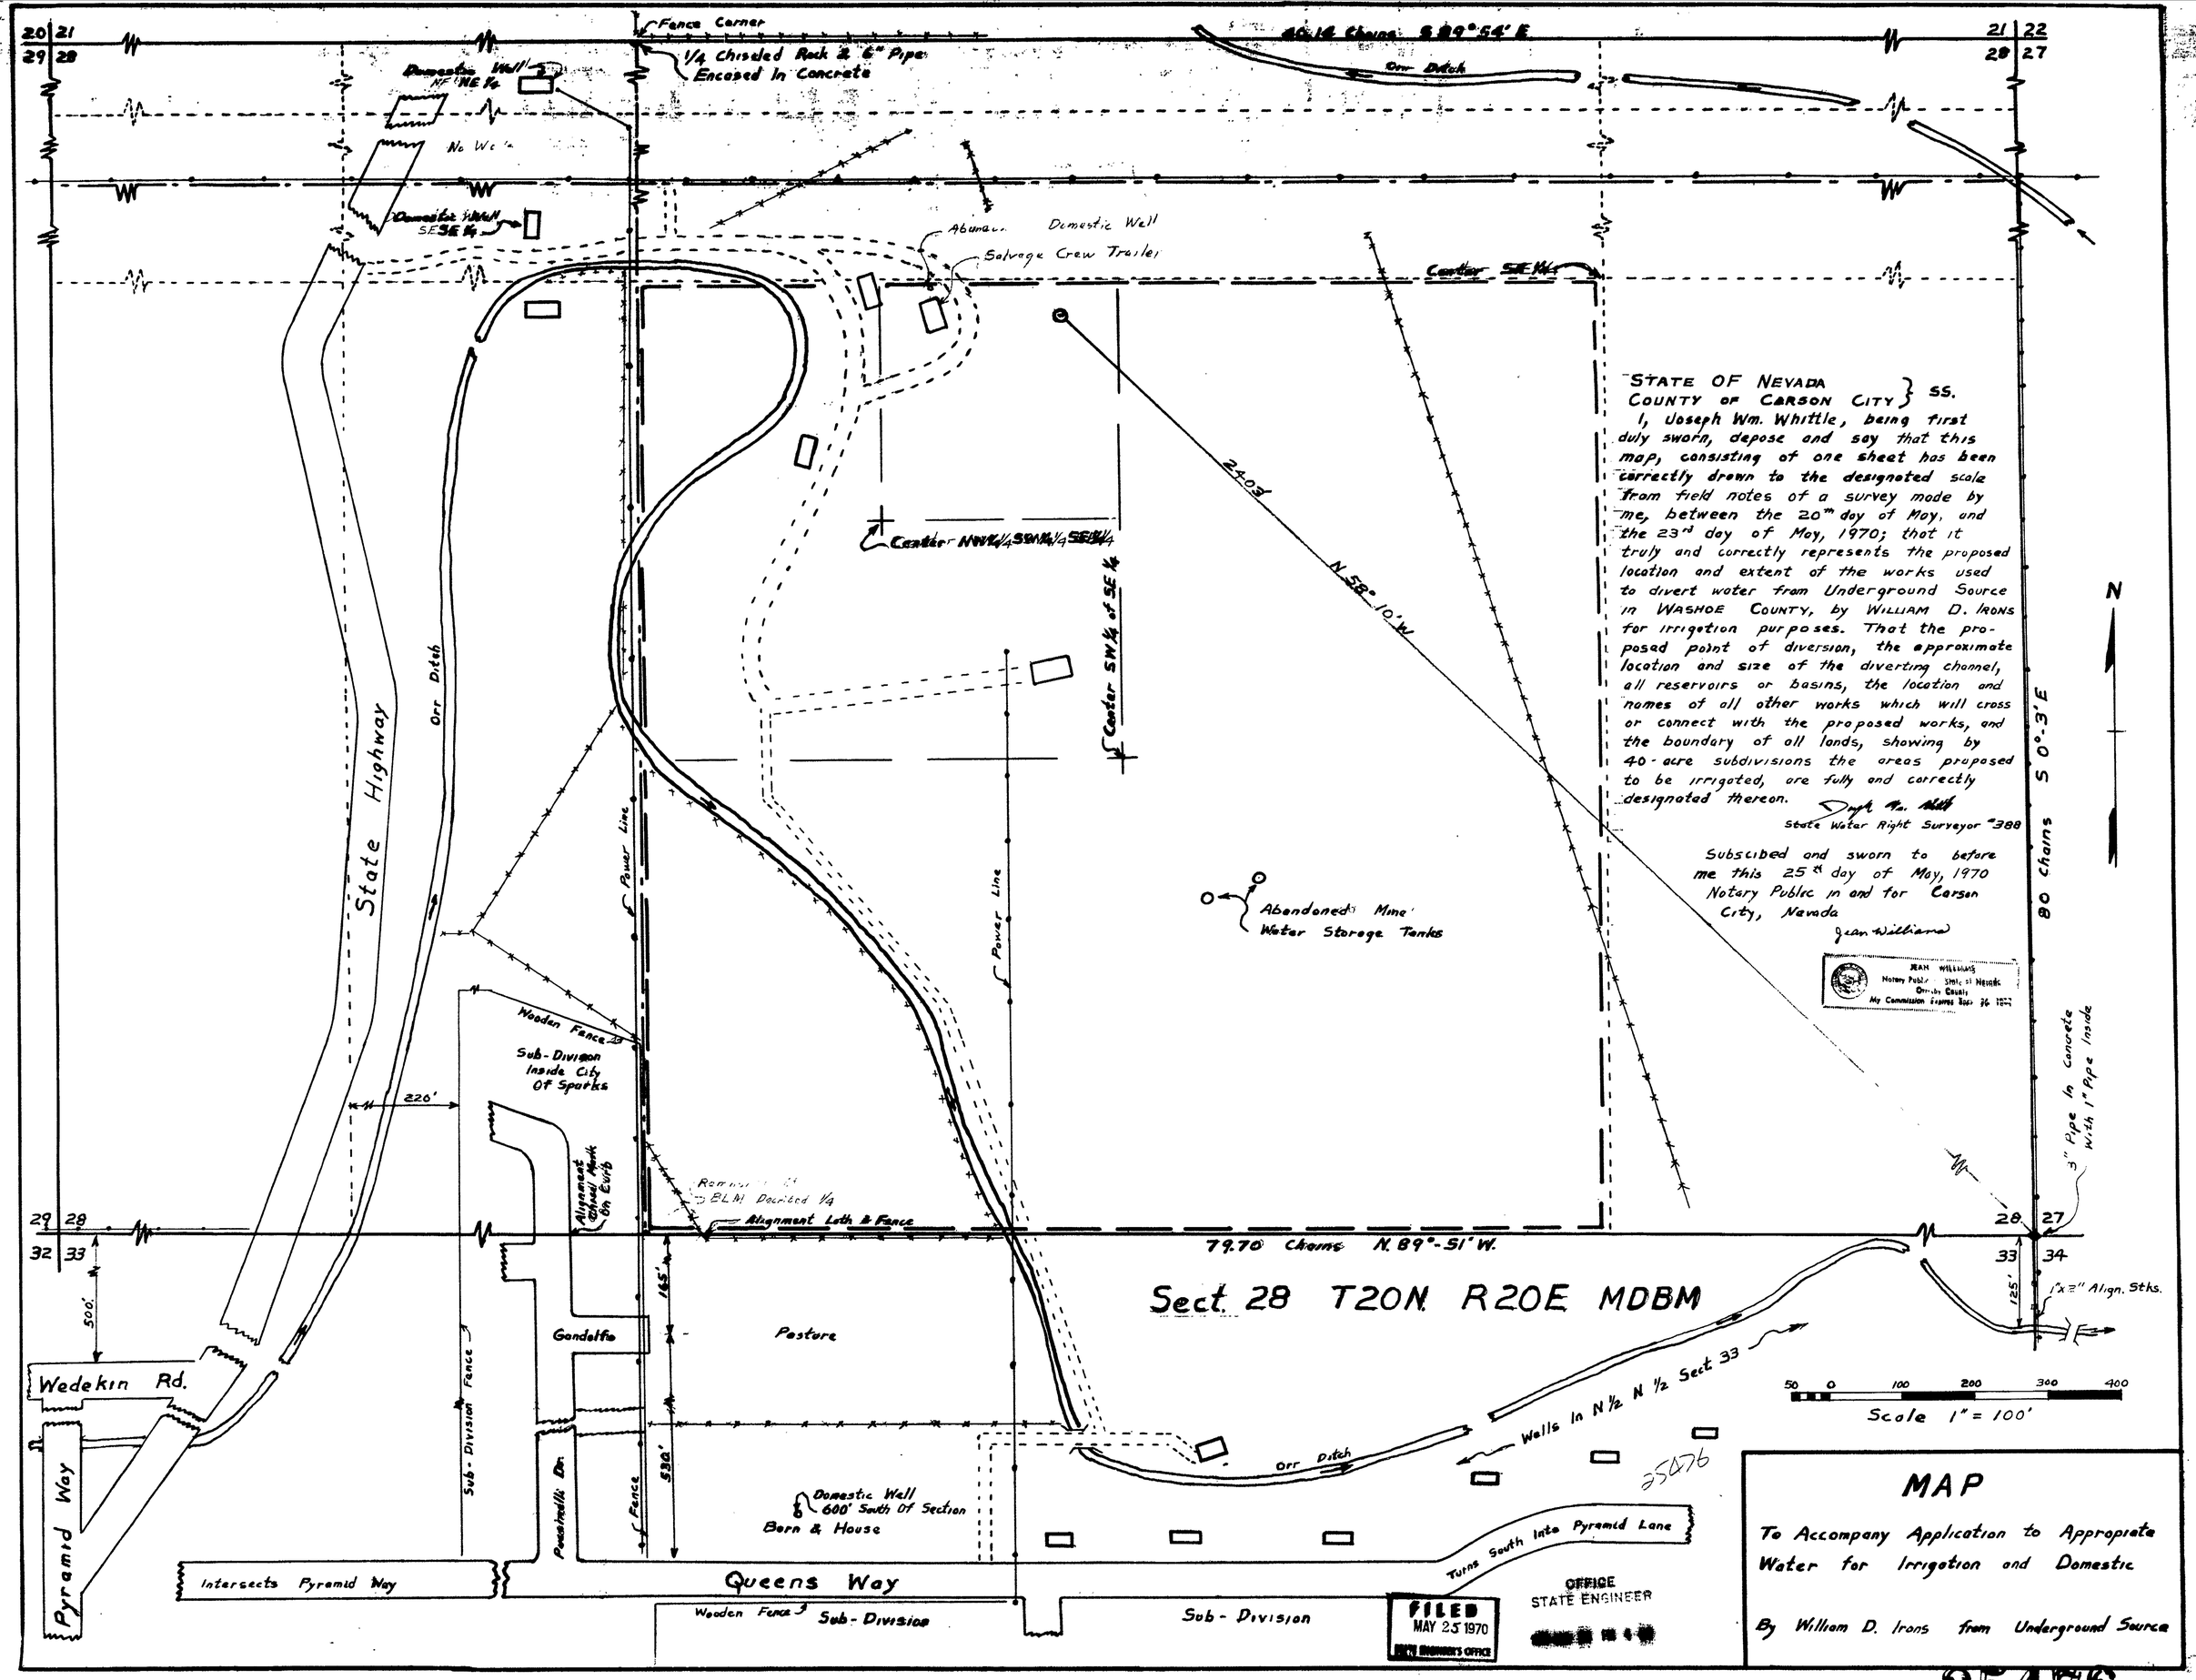

STATE OF NEVADA
COUNTY OF CARSON CITY } SS.

I, Joseph Wm. Whittle, being first duly sworn, depose and say that this map, consisting of one sheet has been correctly drawn to the designated scale from field notes of a survey made by me, between the 20th day of May, and the 23rd day of May, 1970; that it truly and correctly represents the proposed location and extent of the works used to divert water from Underground Source in WASHOE COUNTY, by WILLIAM D. IRONS for irrigation purposes. That the proposed point of diversion, the approximate location and size of the diverting channel, all reservoirs or basins, the location and names of all other works which will cross or connect with the proposed works, and the boundary of all lands, showing by 40-acre subdivisions the areas proposed to be irrigated, are fully and correctly designated thereon.

Joseph Wm. Whittle
State Water Right Surveyor #388

Subscibed and sworn to before me this 25th day of May, 1970
Notary Public in and for Carson City, Nevada
Jean Williams

JEAN WILLIAMS
Notary Public - State of Nevada
Carson City County
My Commission Expires Dec. 26 1973

25476