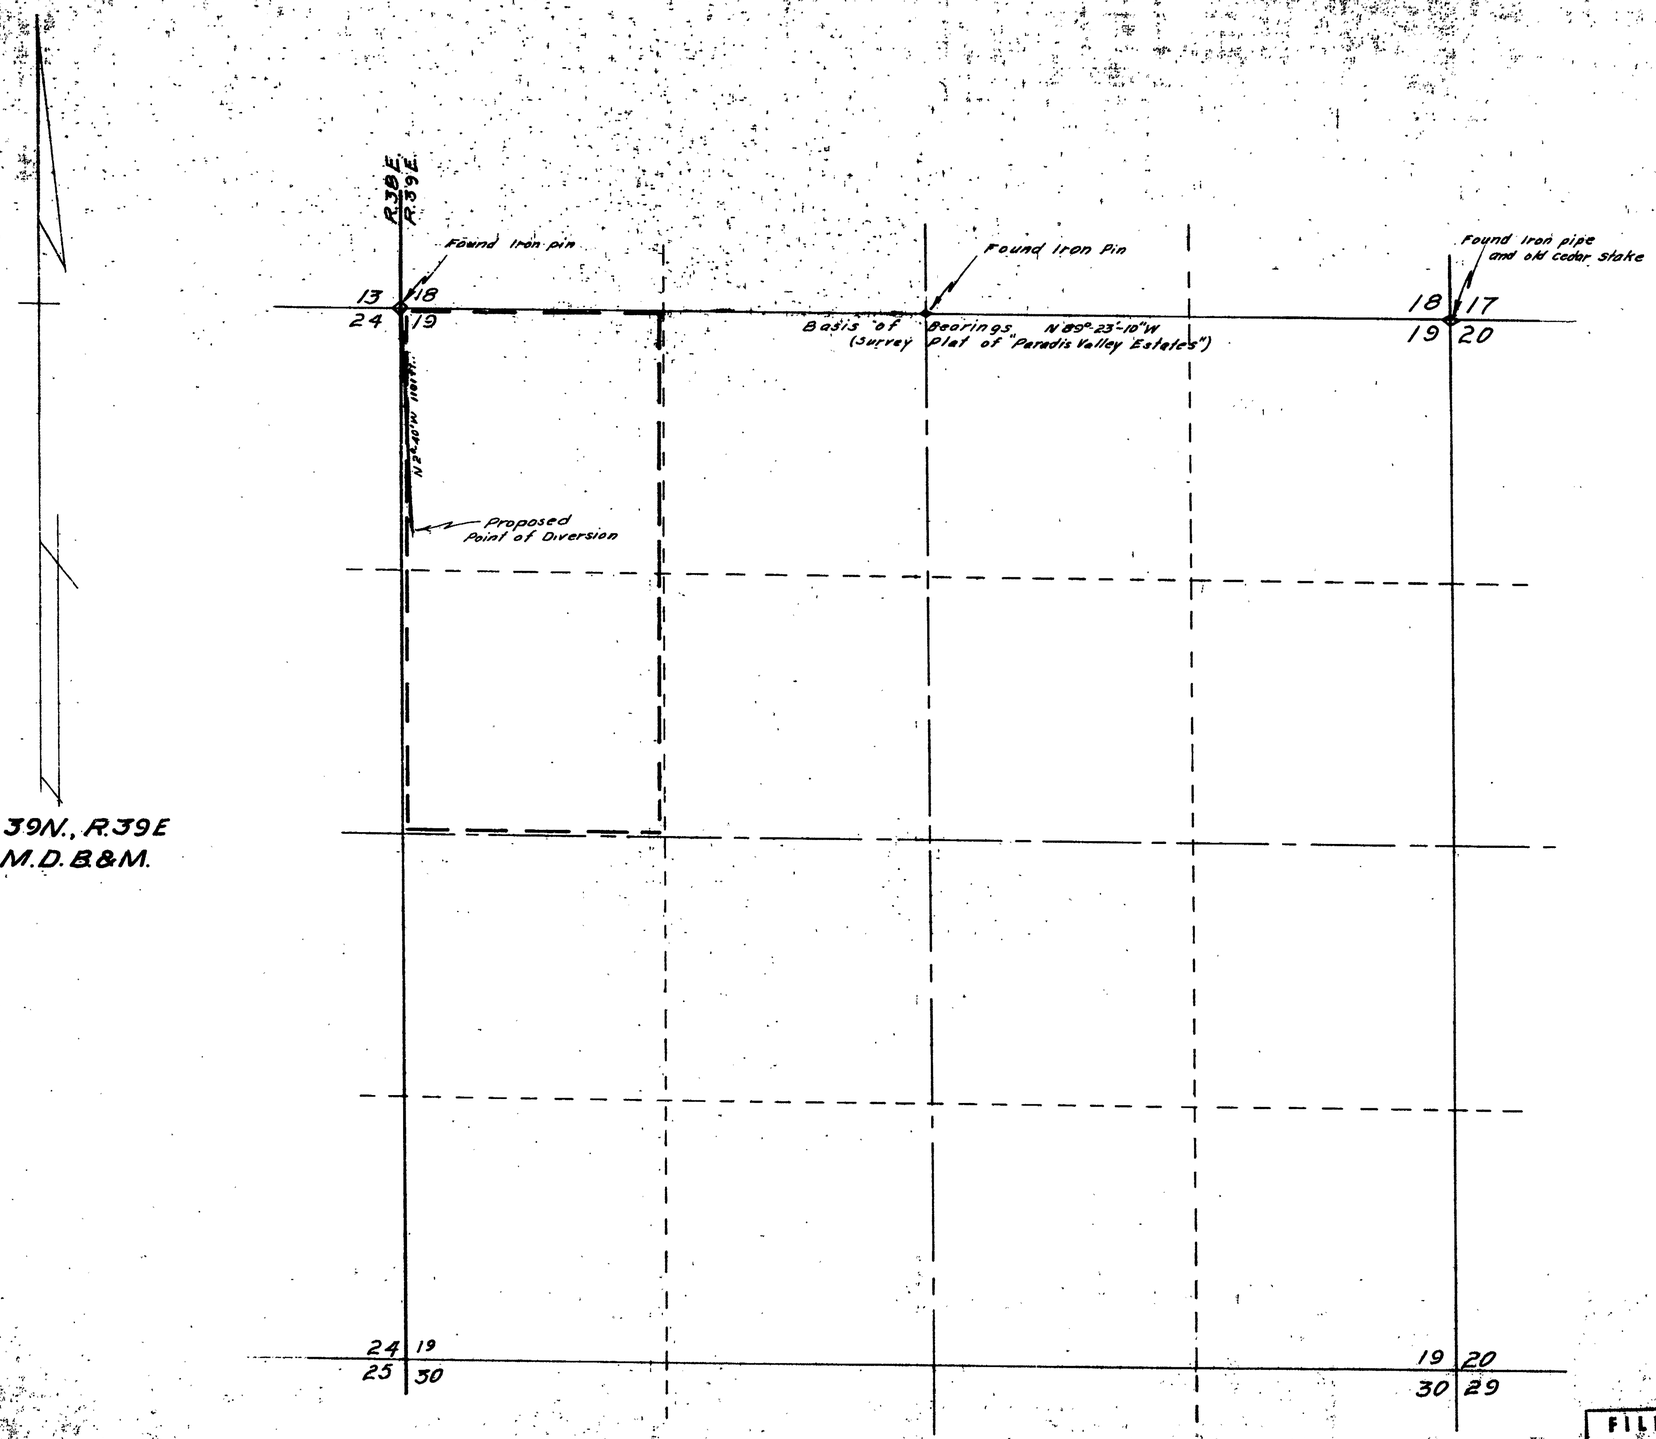

STATE OF NEVADA
COUNTY OF HUMBOLDT } S.S.

I, J. R. Caldwell, being first duly sworn depose and say that this map has been correctly drawn to the designated scale from field notes of a survey made by me on the 3rd day of March, 1970; that it truly and correctly represents the proposed location and extent of the works used to divert water from Underground in Humboldt County by Stanley J. Daniels for Irrigation and Domestic purposes. That the proposed point of diversion, the approximate location and size of the diverting channel, all reservoirs or basins the location and names of all other works which will cross or connect with the proposed with the proposed works, and the boundary of all lands showing by 40-acre subdivisions the areas proposed to be irrigated are fully and correctly designated thereon.

J. R. Caldwell
State Water Right Surveyor No 276

REGISTERED LAND SURVEYOR - STATE OF NEVADA
J. R. CALDWELL
No. 276

Subscribed and sworn to before me this _____ day of _____ 1970.

James A. Callahan

JAMES A. CALLAHAN
NOTARY PUBLIC - STATE OF NEVADA
HUMBOLDT COUNTY
Commission Expires: Feb. 28, 1971

Scale 1" = 400'

400 0 400 800 1200 1600

FILED
March 10, 1970
STATE ENGINEER'S OFFICE

1970 MAR 10 AM 9 38

25489

MAP TO ACCOMPANY APPLICATION TO APPROPRIATE WATER

FOR Irrigation & Domestic
BY Stanley J. Daniels
FROM Under ground
IN Humboldt County, Nevada

25489