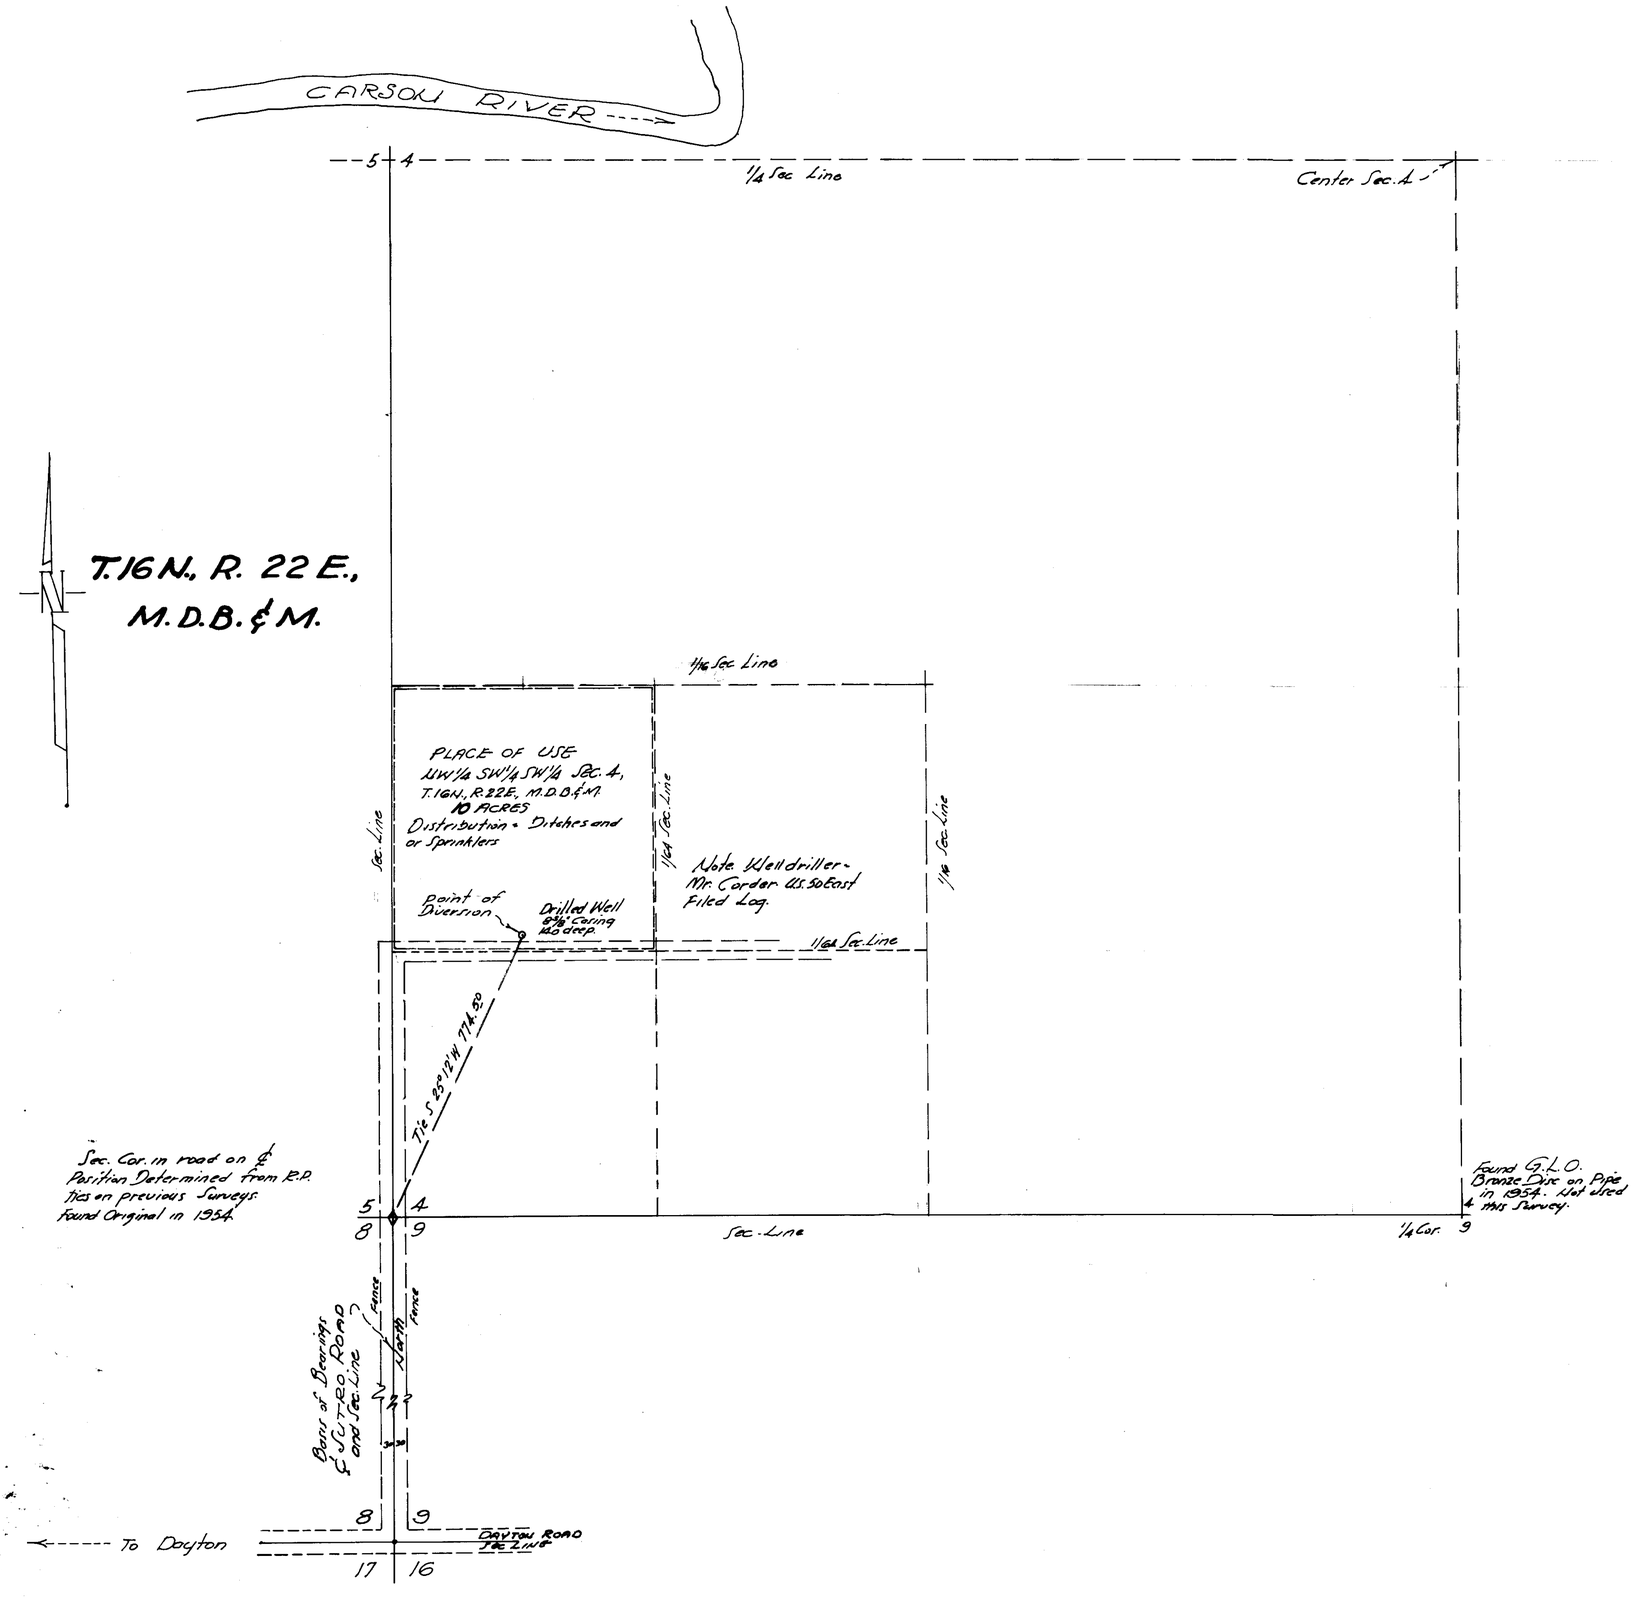

STATE OF NEVADA }
COUNTY OF ORMSBY } SS

I, William J. Johnstone, being first duly sworn depose and say that this map, consisting of one sheet has been correctly drawn to the designated scale from field notes of a survey made by me on the 30th day of May, 1970, that it correctly represents the location and extent of the proposed works to divert water from an underground source in LYON COUNTY for Irrigation and domestic use by Gordon W. Griffin, that the point of diversion, the place and manner of use are fully designated hereon.

William J. Johnstone
State Water Right Surveyor
R.E.& L.S. Nevada No. 314

0 500 1000
SCALE 1 IN = 200 FT.

25503

See Relinquishment Map

Subscribed and Sworn to before me this 8th day of June, 1970.

Mrs. Hilda Sherwood
Notary Public in and for the County of Ormsby, State of Nevada.
My Commission Expires July 1, 1973

MRS. HILDA SHERWOOD
Notary Public — State of Nevada
Ormsby County
My Commission Expires July 1, 1973

FILED
JUN 8 1970
STATE ENGINEER'S OFFICE

OFFICE
STATE ENGINEER
1970 JUN 8 AM 11 27

MAP TO ACCOMPANY
APPLICATION TO APPROPRIATE WATER
FOR
IRRIGATION AND DOMESTIC
BY
GORDON W. GRIFFIN
FROM
UNDERGROUND SOURCE
June 8, 1970.

25503