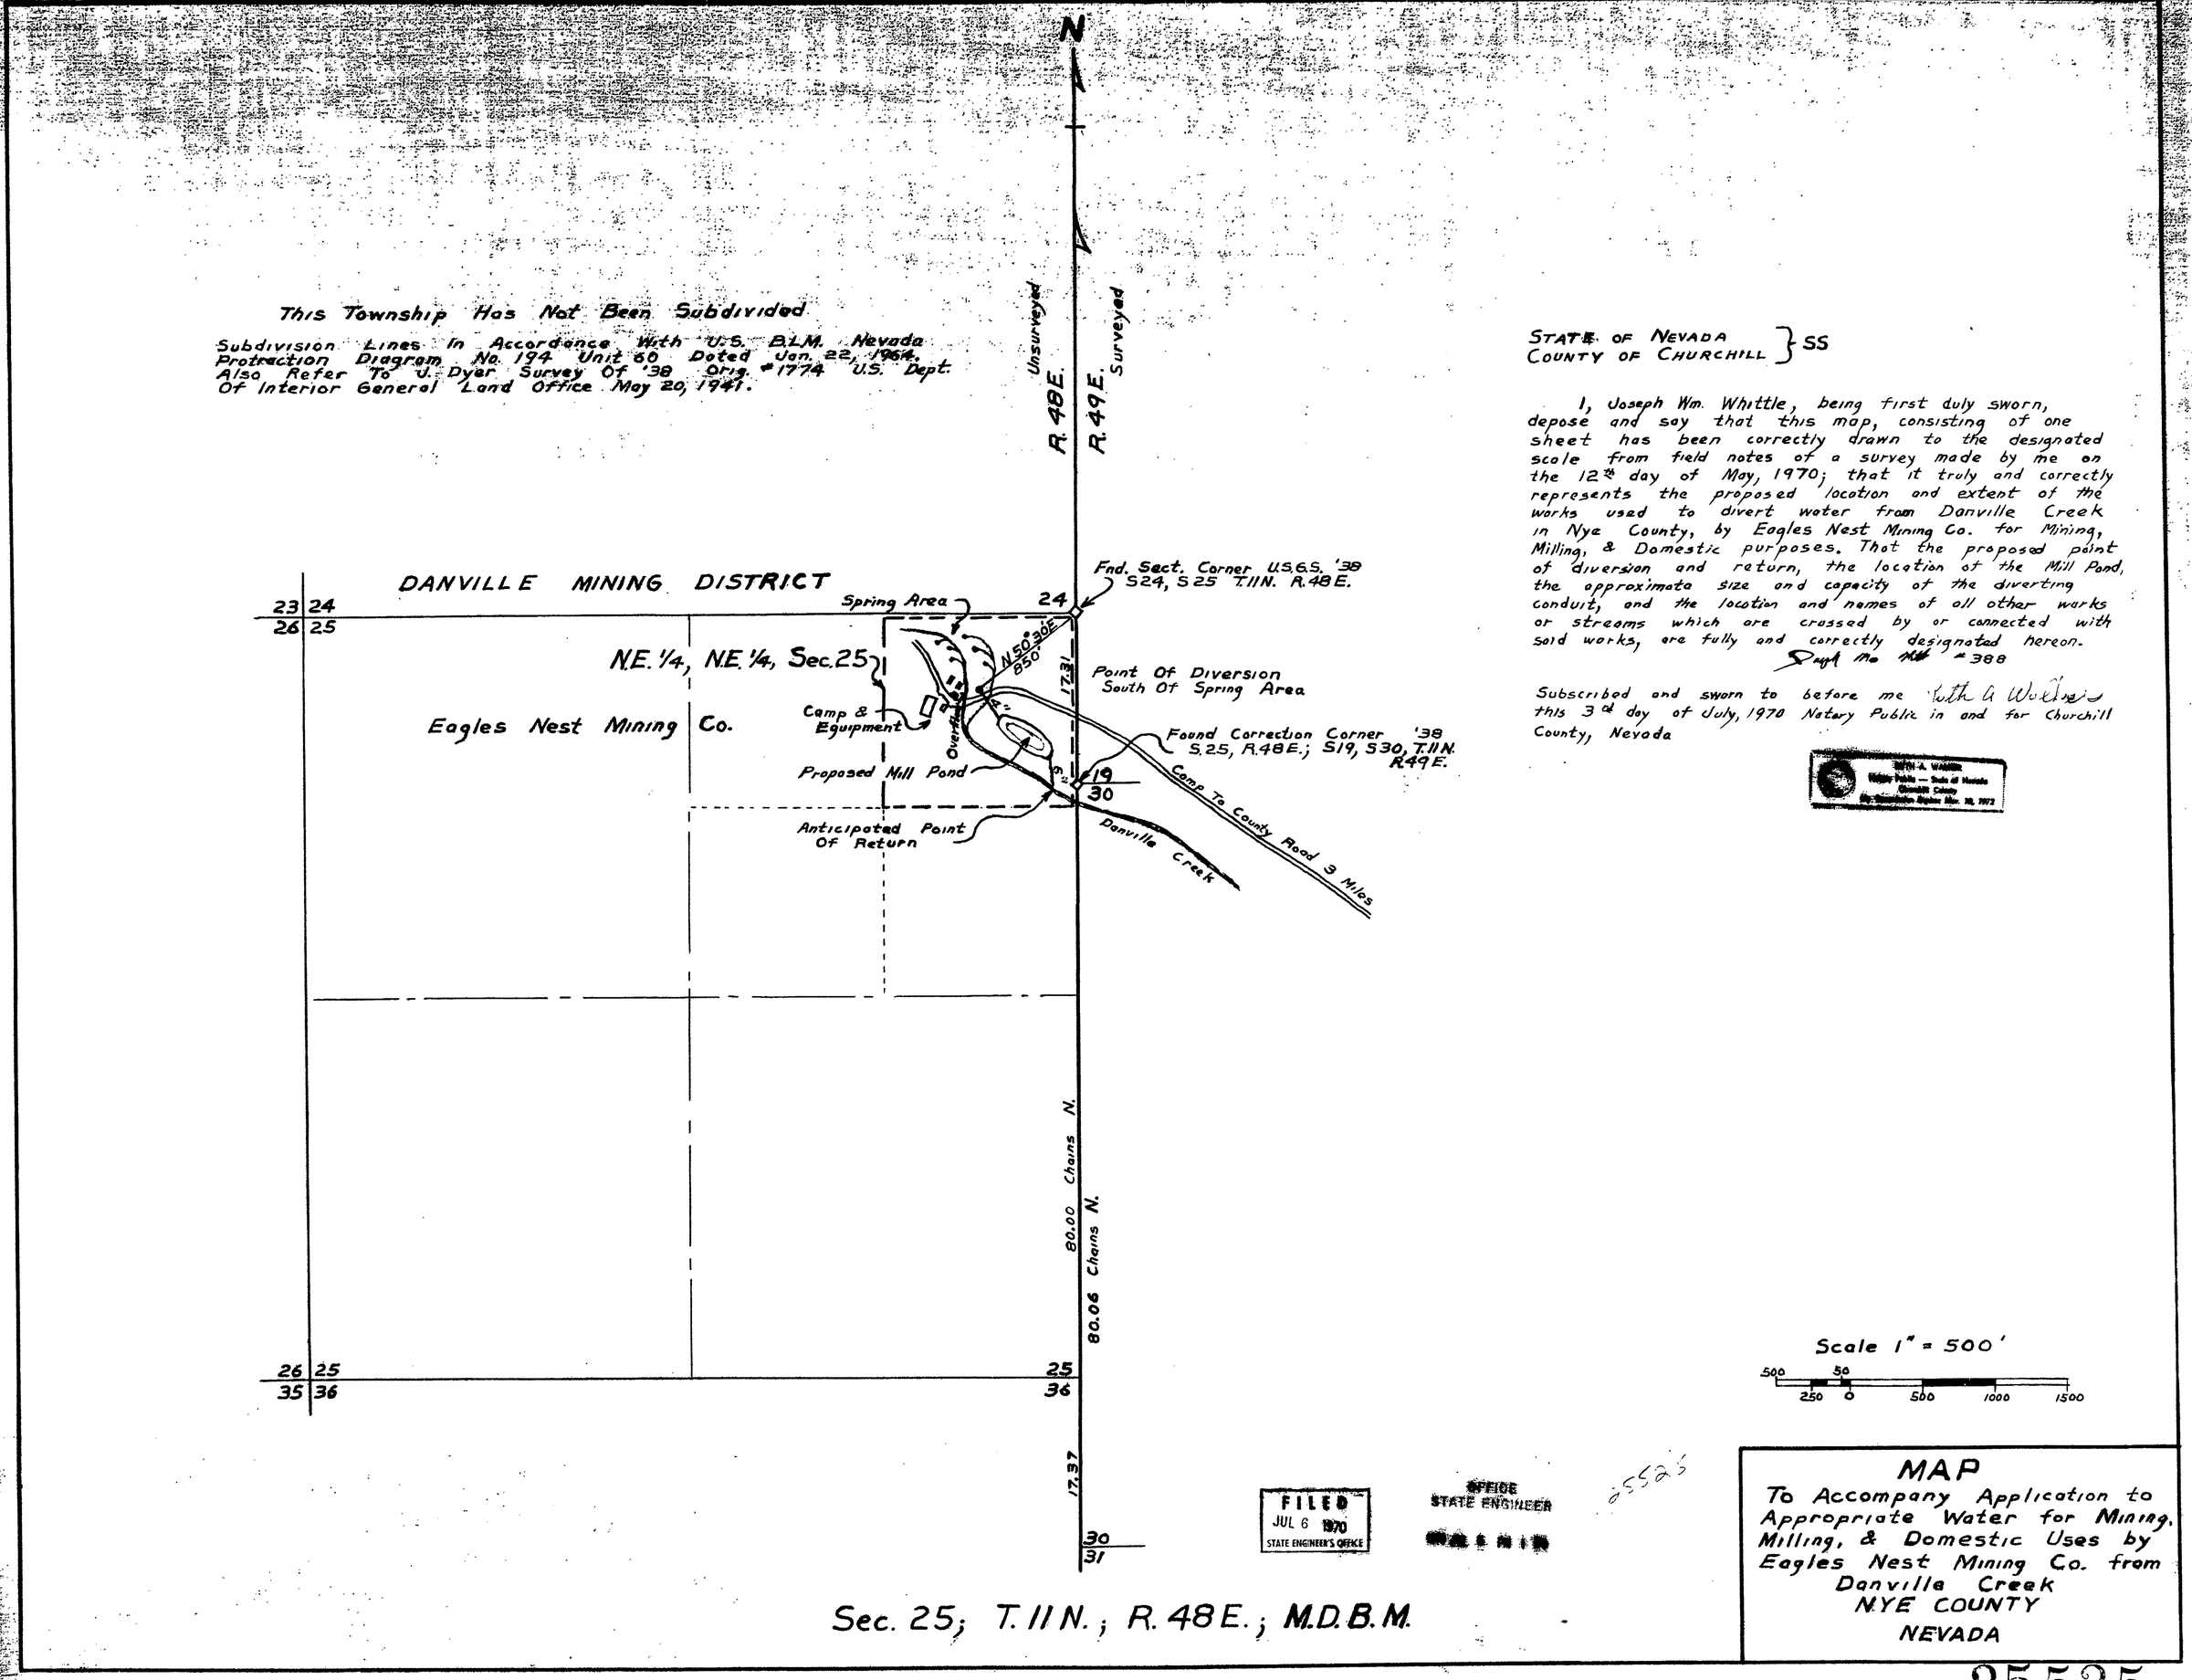

STATE OF NEVADA
COUNTY OF CHURCHILL } SS

I, Joseph Wm. Whittle, being first duly sworn, depose and say that this map, consisting of one sheet has been correctly drawn to the designated scale from field notes of a survey made by me on the 12th day of May, 1970; that it truly and correctly represents the proposed location and extent of the works used to divert water from Danville Creek in Nye County, by Eagles Nest Mining Co. for Mining, Milling, & Domestic purposes. That the proposed point of diversion and return, the location of the Mill Pond, the approximate size and capacity of the diverting conduit, and the location and names of all other works or streams which are crossed by or connected with said works, are fully and correctly designated hereon.

Joseph Wm. Whittle #388

Subscribed and sworn to before me Ruth A. Walker this 3rd day of July, 1970 Notary Public in and for Churchill County, Nevada

RUTH A. WALKER
Notary Public — State of Nevada
Churchill County
My Commission Expires Mar. 10, 1972

FILED
JUL 6 1970
STATE ENGINEER'S OFFICE

OFFICE
STATE ENGINEER

25525

MAP
To Accompany Application to Appropriate Water for Mining, Milling, & Domestic Uses by Eagles Nest Mining Co. from Danville Creek
NYE COUNTY
NEVADA

25525