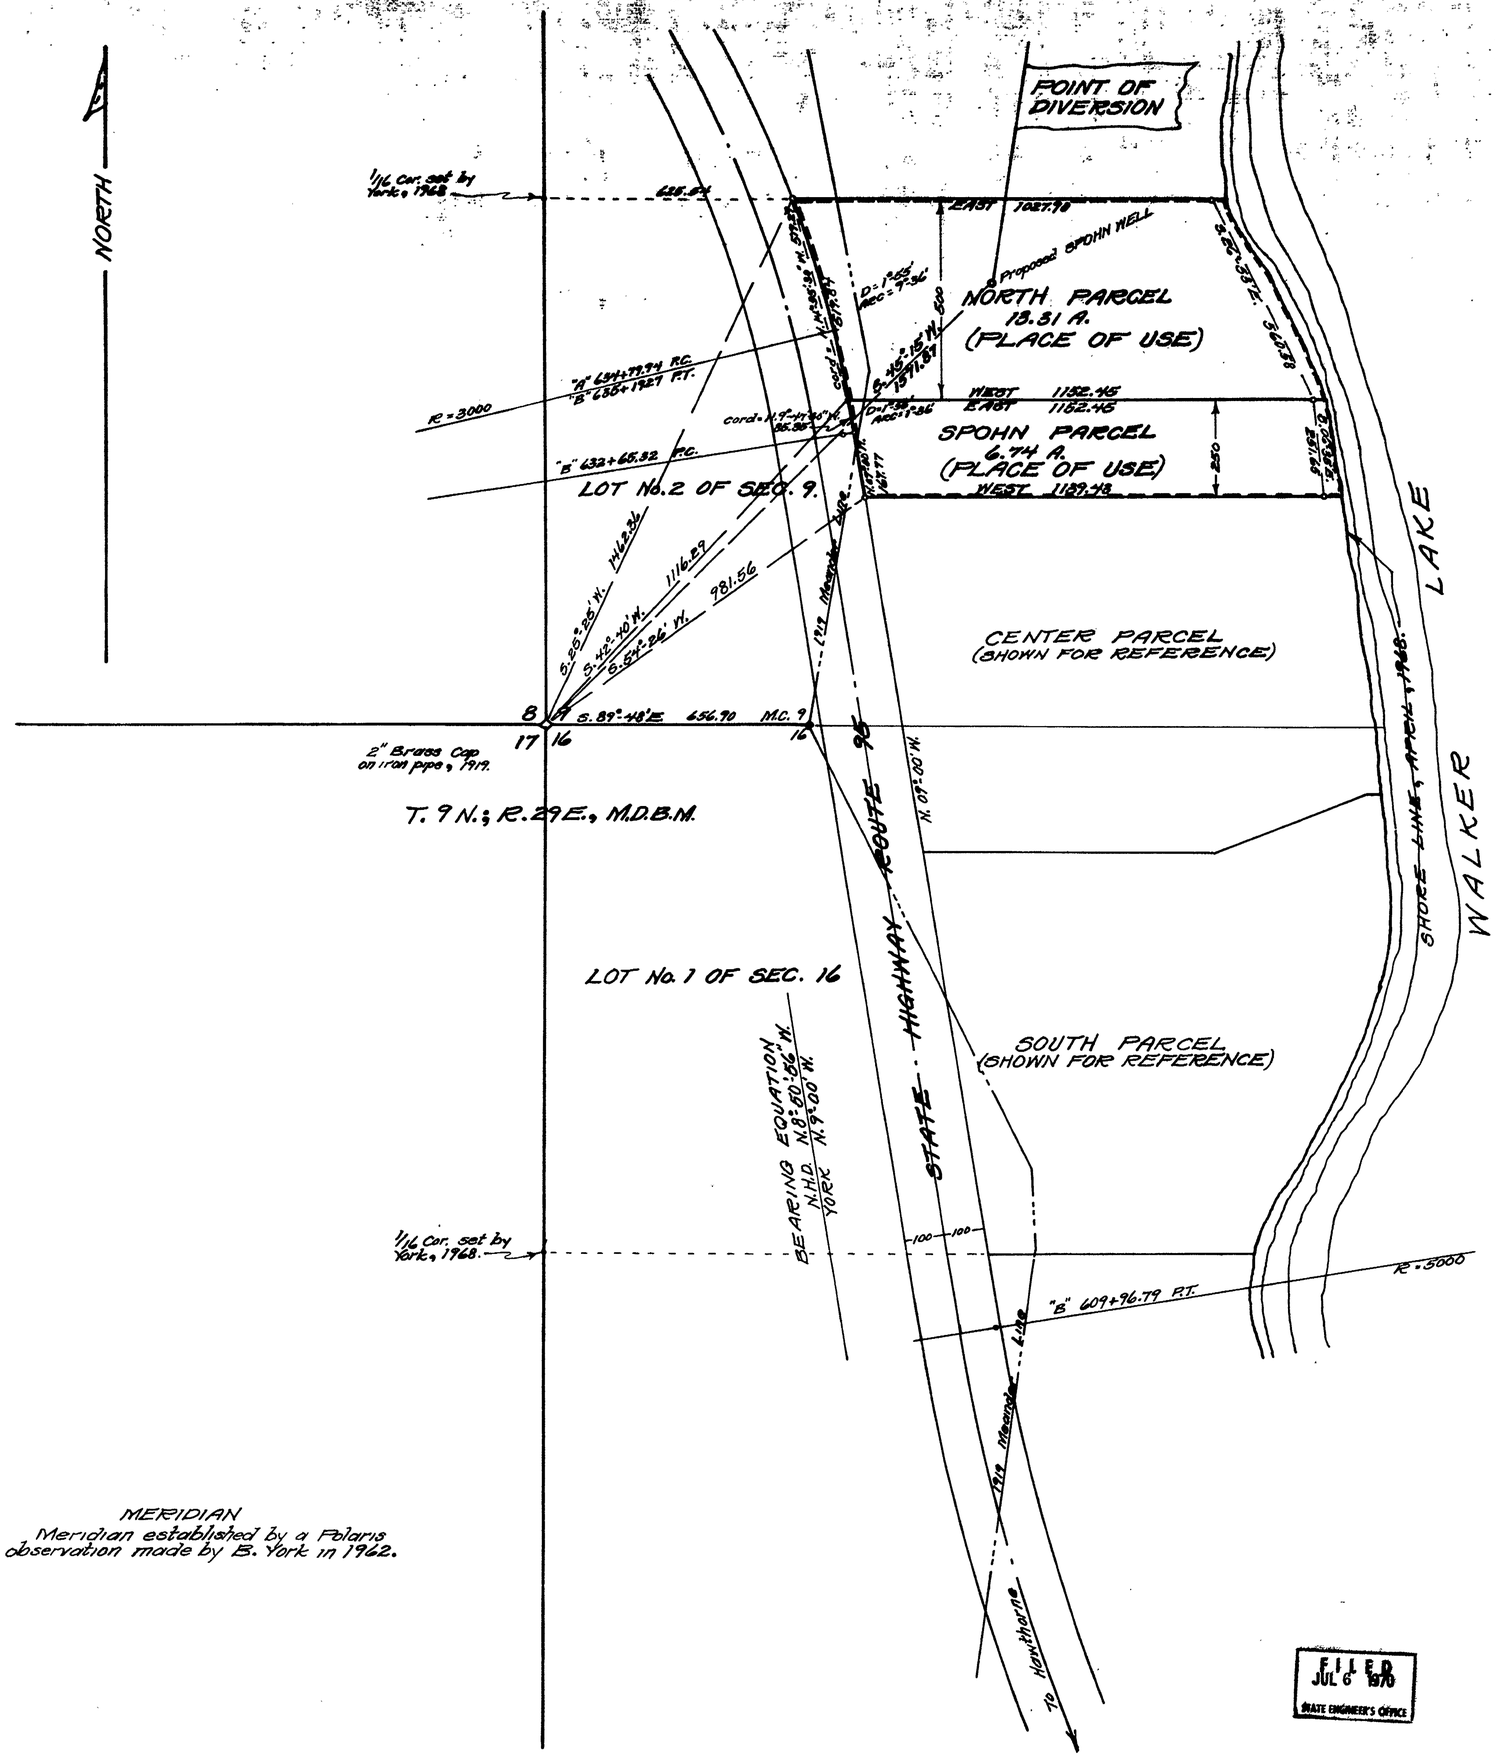

MERIDIAN
Meridian established by a Polaris observation made by B. York in 1962.

STATE OF NEVADA }
COUNTY OF CHURCHILL } ss

I, Bernard York, State Water Right Surveyor, being first duly sworn, depose and say that this map, consisting of this one sheet, has been correctly drawn to the designated scale from the field notes of a survey completed by me on the on the 3rd day of July, 1970; that it truly and correctly represents the proposed location and extent of the works used to divert water from UNDERGROUND at SPOHN WELL in Mineral County, Nevada, by VERLIN E. SPOHN AND KATHRYN H. SPOHN, P.O. Box 93, Babbitt, Nevada, for QUASI-MUNICIPAL AND DOMESTIC PURPOSES. That the proposed point of diversion, the place of use, and all other works are correctly designated and shown hereon.

Bernard York
State Water Right Surveyor

Subscribed and sworn to before me this 6th day of July, 1970.

Ruth A. Walker
Notary Public in and for the County of Churchill, State of Nevada
My commission expires Nov. 10, 1972

RUTH A. WALKER
Notary Public — State of Nevada
Churchill County
My Commission Expires Nov. 10, 1972

0 100 200 400 1000
SCALE: 1" = 200'

MAP TO
ACCOMPANY APPLICATION TO APPROPRIATE WATER FOR QUASI-MUNICIPAL AND DOMESTIC PURPOSES
BY
VERLIN E. SPOHN AND KATHRYN H. SPOHN,
P.O. Box 93, BABBITT, NEVADA. 89416
IN MINERAL COUNTY, NEVADA.
SCALE: 1" = 200' July 4, 1970.

Bernard York, Fallon, Nevada.

FILED
JUL 6 1970
STATE ENGINEER'S OFFICE

OFFICE
STATE ENGINEER
1970 JUL 6 PM 2 24

SERIAL No. 25527

27055 25527