STATE OF NEVADA } SS.
COUNTY OF WASHOE }

I, MILTON L. SHARP, BEING FIRST SWORN, DEPOSE AND SAY THAT THIS MAP, CONSISTING OF ONE (1) SHEET, HAS BEEN CORRECTLY DRAWN TO THE DESIGNATED SCALE FROM FIELD NOTES OF A SURVEY MADE UNDER MY SUPERVISION AND DIRECTION ON THE 2ND DAY OF JULY, 1968; THAT IT TRUELY AND CORRECTLY REPRESENTS THE LOCATION AND EXTENT OF THE WORKS USED TO DIVERT WATER FROM AN UNDERGROUND SOURCE ADJACENT TO TRAIL CREEK IN ESMERALDA COUNTY FOR MINING PURPOSES. THAT THE PROPOSED POINT OF DIVERSION AND THE LOCATION AND NAMES OF ALL OTHER WORKS OR STREAMS WHICH ARE ADJACENT TO OR CONNECTED WITH SAID WORKS, ARE FULLY AND CORRECTLY DESIGNATED HEREON.

Milton L. Sharp
STATE WATER RIGHTS SURVEYOR Nº 349

SUBSCRIBED AND SWORN TO BEFORE ME THIS 7TH DAY OF JULY, 1970.

Dorothy L. Crim

DOROTHY L. CRIM
Notary Public — State of Nevada
Washoe County
My Commission Expires February 28, 1972

NOTES:

1. BASIS OF BEARINGS IS THE WEST LINE OF THE SW 1/4 OF SECTION 31, T-1-N, R-34-E, M.D.B. AND M., AS SHOWN ON THE OFFICIAL PLAT OF SAID TOWNSHIP PROVIDED BY THE GENERAL LAND OFFICE OF THE U.S. DEPARTMENT OF THE INTERIOR.
2. SUBDIVISION OF T-1-S, R-33-E (UNSURVEYED) IS BASED ON THE WEST LINE AND THE PROJECTION OF THE NORTH LINE OF T-1-S, R-34-E.

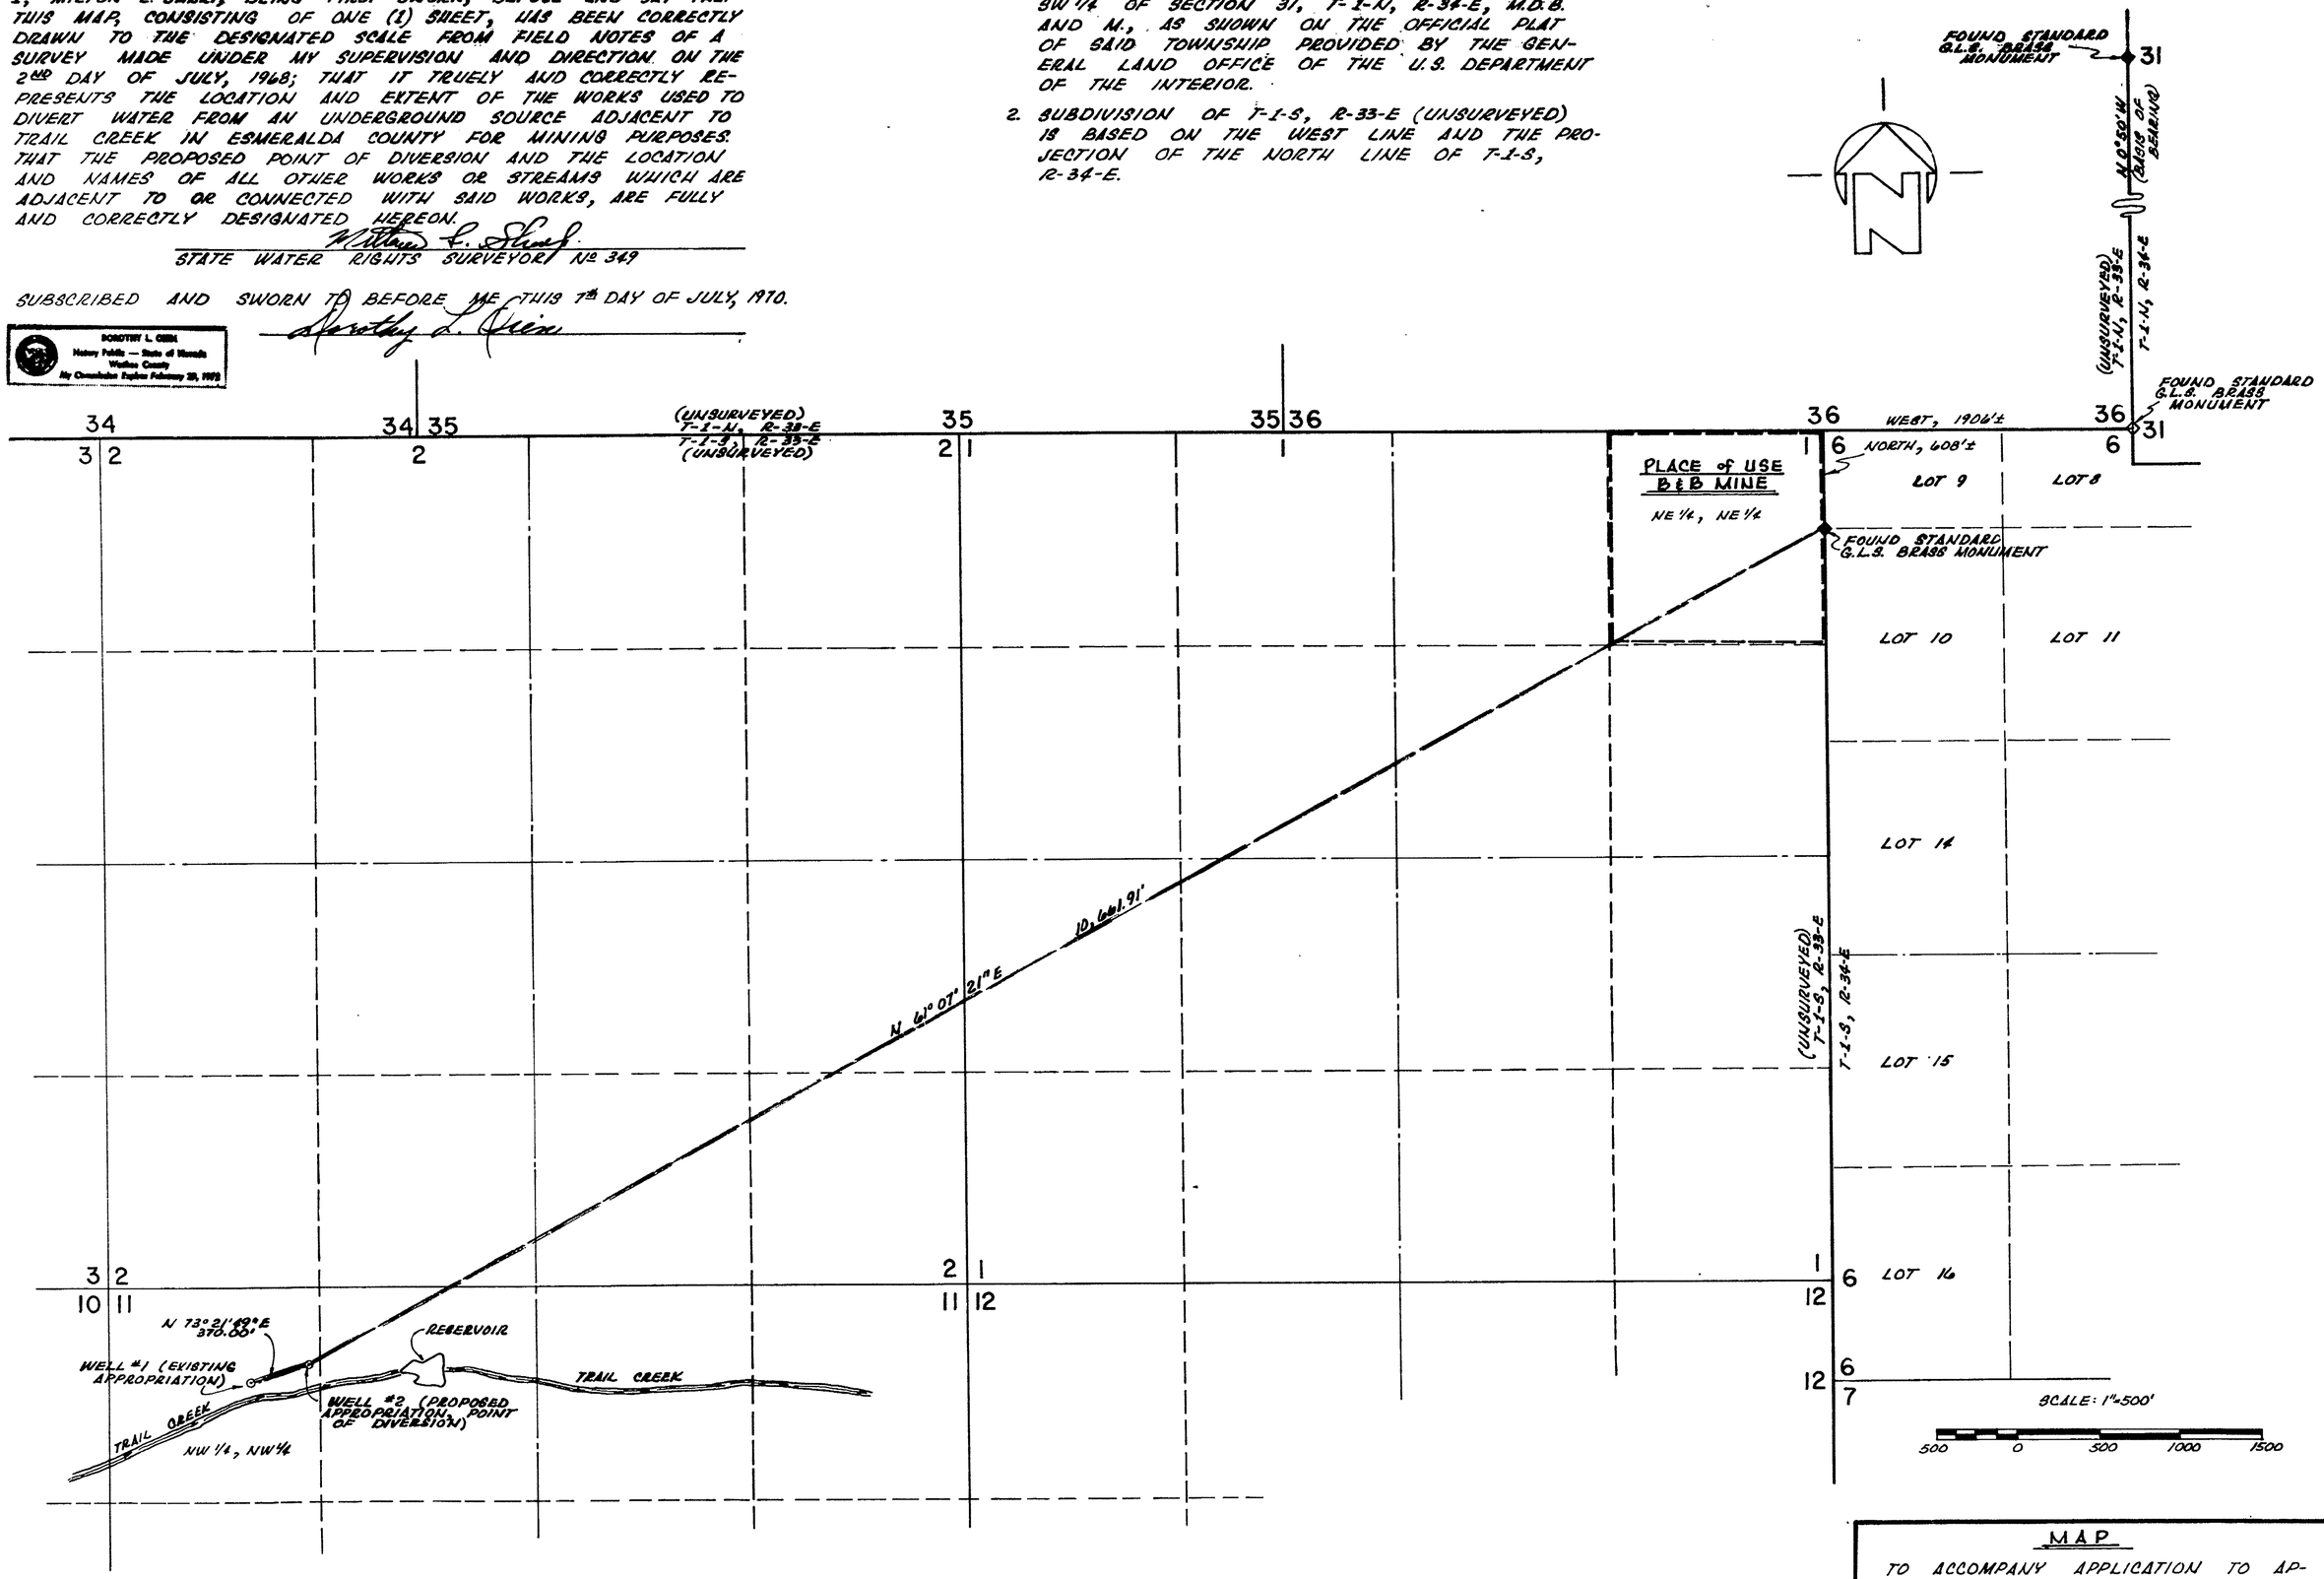

FILED
JUL 10 1970
STATE ENGINEER'S OFFICE

OFFICE
STATE ENGINEER
1970 JUL 10 AM 10 26

MAP

TO ACCOMPANY APPLICATION TO APPROPRIATE WATER FOR MINING BY THE KNOLLSMAN MINERAL AND CHEMICAL COMPANY FROM A WELL LOCATED NEAR TRAIL CREEK IN ESMERALDA COUNTY, NEVADA.

SHARP, KRATER & ASSOCIATES, INC.
CONSULTING ENGINEERS
2167 EAST FIRST ST., RENO, NEVADA

25532