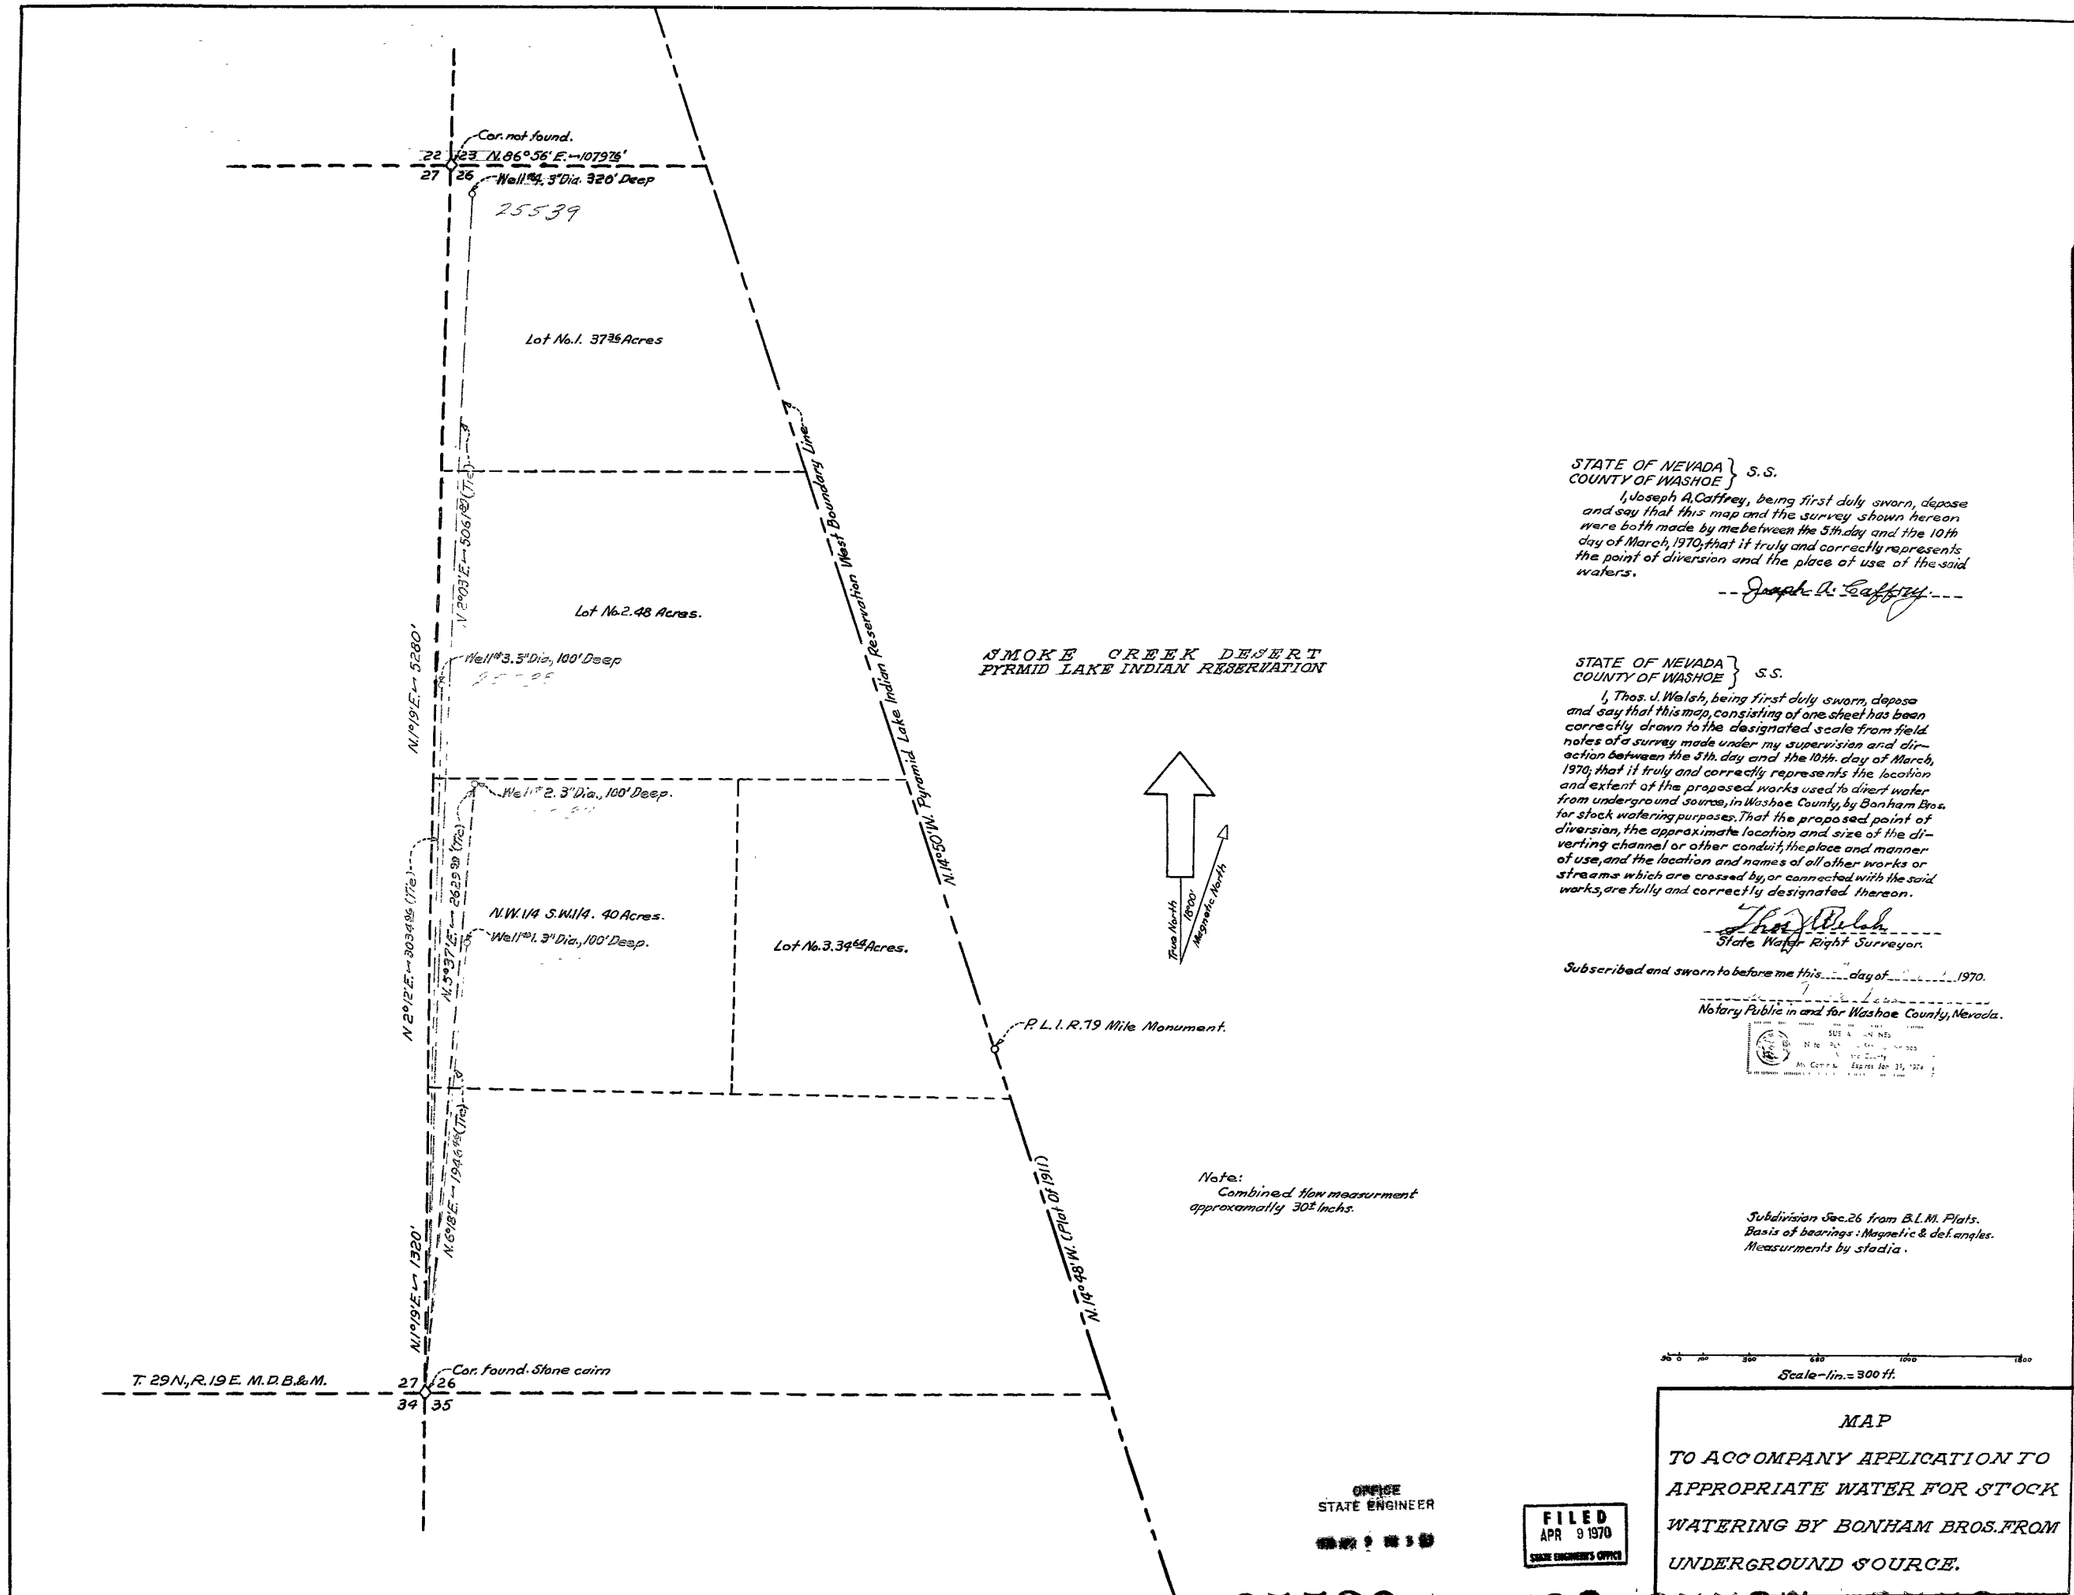


STATE OF NEVADA } S.S.
COUNTY OF WASHOE }

I, Joseph A. Caffrey, being first duly sworn, depose and say that this map and the survey shown hereon were both made by me between the 5th. day and the 10th day of March, 1970; that it truly and correctly represents the point of diversion and the place of use of the said waters.

Joseph A. Caffrey

STATE OF NEVADA } S.S.
COUNTY OF WASHOE }

I, Thos. J. Walsh, being first duly sworn, depose and say that this map, consisting of one sheet has been correctly drawn to the designated scale from field notes of a survey made under my supervision and direction between the 5th. day and the 10th. day of March, 1970; that it truly and correctly represents the location and extent of the proposed works used to divert water from underground source, in Washoe County, by Bonham Bros. for stock watering purposes. That the proposed point of diversion, the approximate location and size of the diverting channel or other conduit, the place and manner of use, and the location and names of all other works or streams which are crossed by, or connected with the said works, are fully and correctly designated thereon.

Thos. J. Walsh
State Water Right Surveyor.

Subscribed and sworn to before me this ____ day of _____ 1970.

_____
Notary Public in and for Washoe County, Nevada.

MAP

TO ACCOMPANY APPLICATION TO APPROPRIATE WATER FOR STOCK WATERING BY BONHAM BROS. FROM UNDERGROUND SOURCE.

25539 25538 25537 25536