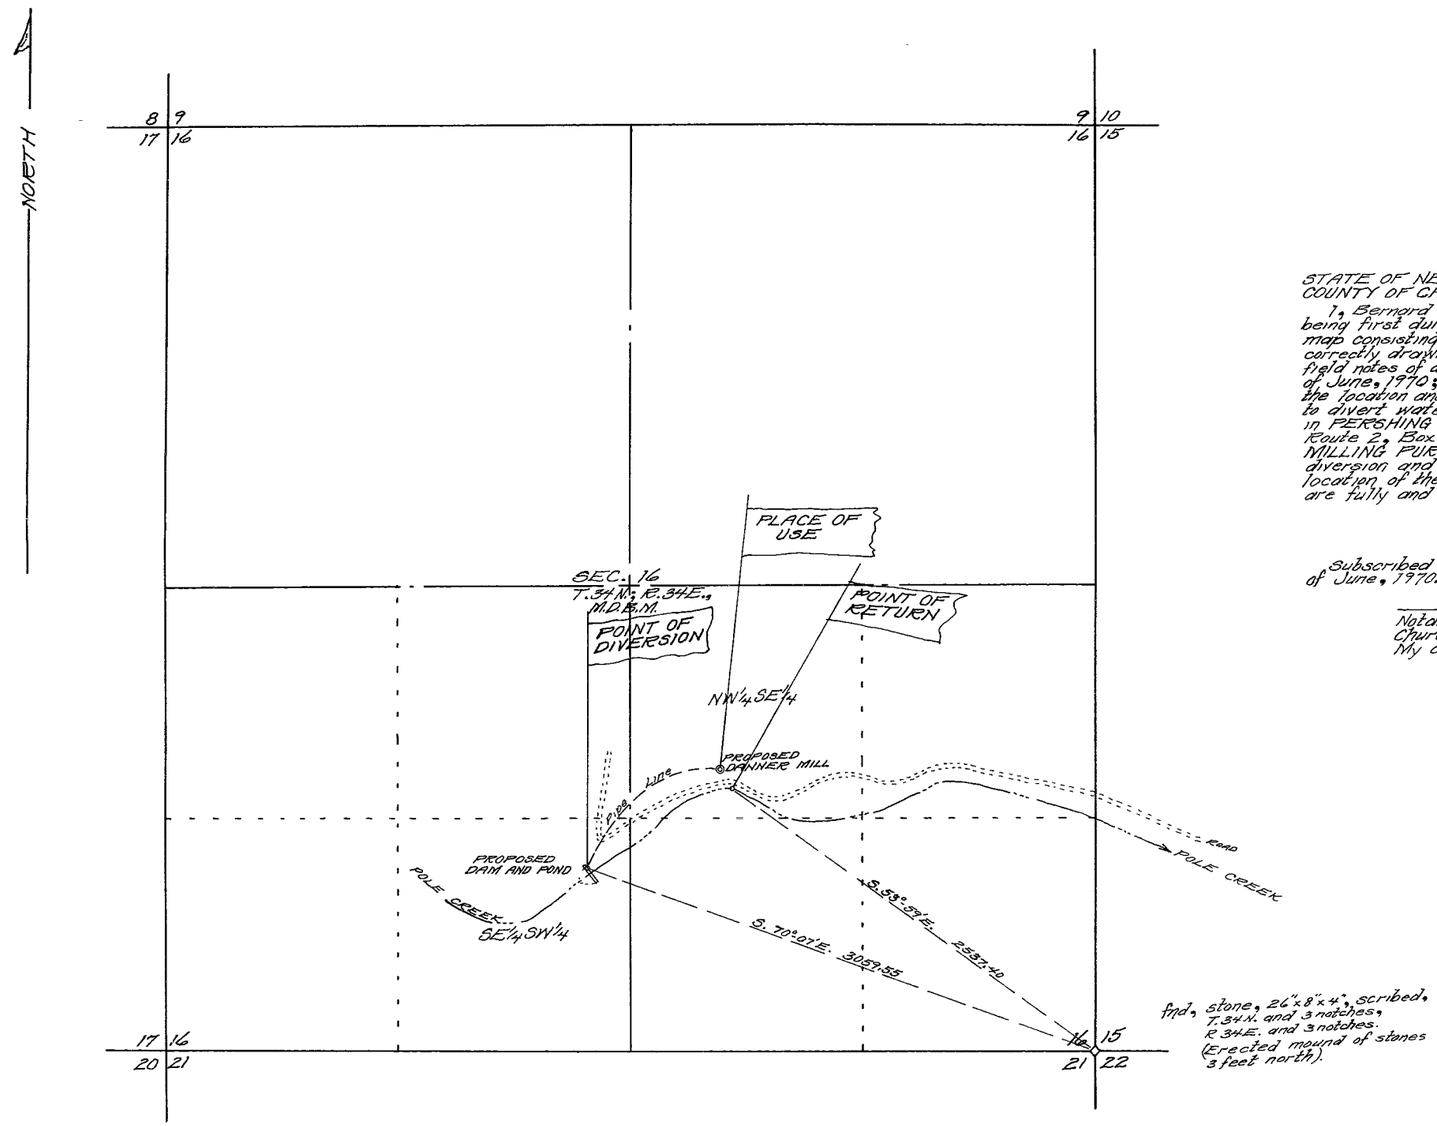

STATE OF NEVADA }
COUNTY OF CHURCHILL } ss

I, Bernard York, State Water Right Surveyor, being first duly sworn, depose and say that this map consisting of but this one sheet, has been correctly drawn to the designated scale from the field notes of a survey made by me on the 6th day of June, 1970; that it truly and correctly represents the location and extent of the proposed works used to divert water from POLE CREEK (POLE CANYON), in PERSHING COUNTY, by DANNER MINES, INC., Route 2, Box 166, Fallon, Nevada, for MINING AND MILLING PURPOSES. That the proposed point of diversion and return, the location of the mill, the location of the diverting channel and all other works are fully and correctly shown hereon.

Bernard York
State Water Right Surveyor

Subscribed and sworn to before me this 8th day of June, 1970.

Ruth A. Walker
Notary Public in and for the County of Churchill, State of Nevada.
My commission expires Nov 10, 1972.

RUTH A. WALKER
Notary Public - State of Nevada
Churchill County
My Commission Expires Nov 10 1972

0 400 1200 2000
SCALE: 1" = 400'

MERIDIAN FOR SURVEY
The meridian for the survey was established by the magnetic needle set at a declination of 18° East. (Cloudy skies prevented the taking of a solar observation).

CERTIFICATE No. 8313 ISSUED 8-1-74

FILED
JUN 11 1970
STATE ENGINEER'S OFFICE

OFFICE
STATE ENGINEER
1970 JUN 11 PM 2 57

SERIAL No. 25540

MAP TO
ACCOMPANY APPLICATION TO APPROPRIATE WATER FOR MINING AND MILLING
BY
DANNER MINES, INC.
ROUTE 2, BOX 166, FALLON, NEVADA.
FROM
POLE CREEK, PERSHING COUNTY.
SCALE: 1" = 400' JUNE 8, 1970.
Bernard York, Fallon, Nevada.

25540