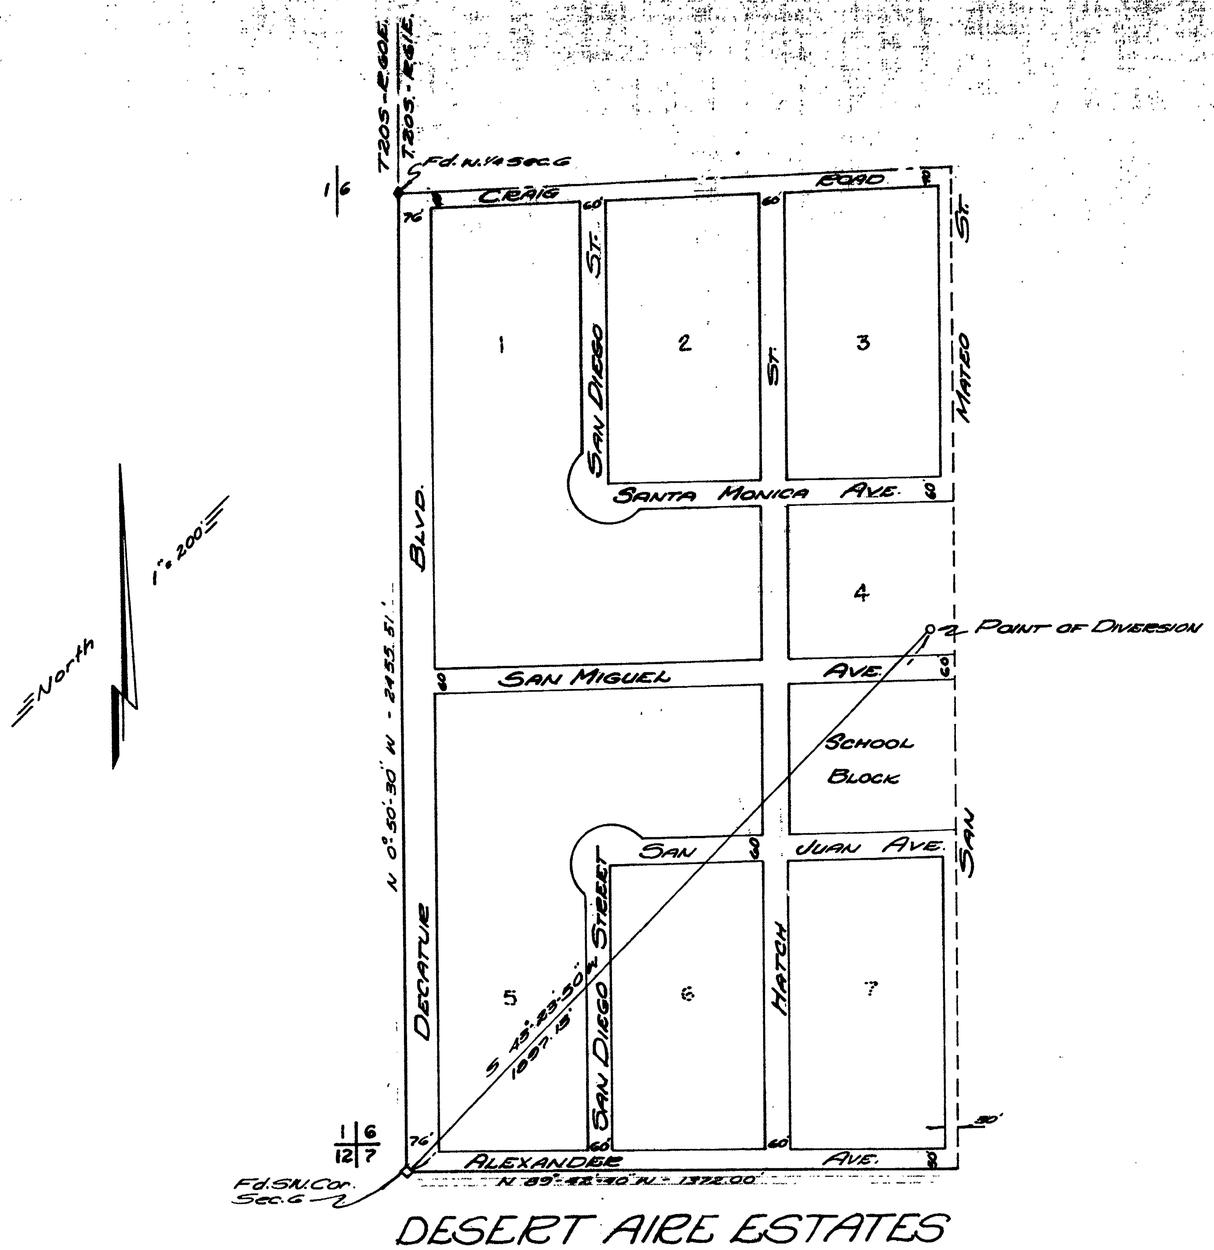

DESERT AIRE ESTATES

Existing and Proposed Point of Diversion Under Permit No. NW1/4 of SW1/4 Section 6, T. 20 S., R. 61 E., M.D.B. & M., Nevada

STATE OF NEVADA }
COUNTY OF CLARK } ss

I, W.L. Higginbotham, being first duly sworn do depose and say that these maps consisting of two sheets have been correctly drawn to to the indicated scale from field notes taken from a survey made under my direct supervision on November 16, 1961; that they truly and accurately represent the extent of works used to divert water from an underground source in the City of North Las Vegas, Nevada for Municipal Purposes.

W.L. Higginbotham
STATE WATER RIGHT SURVEYOR #367

Subscribed and sworn before me this 22nd day of JUNE 1970

Frank D. Allen
FRANK D. ALLEN-NOTARY PUBLIC

Notary Public in and for Clark County, Nevada. My commission expires Oct. 10, 1971.

FRANK D. ALLEN
Notary Public State of Nevada
CLARK COUNTY
My Commission Expires Oct. 10, 1971

25547

Scale: 1" = 200'

MAP TO ACCOMPANY APPLICATION FOR PERMISSION TO APPROPRIATE WATER UNDER APP. No. & CERT. No. BY THE CITY OF NORTH LAS VEGAS, NEVADA, FOR MUNICIPAL PURPOSES, FROM AN UNDERGROUND SOURCE.

FILED
JUN 26 1970
STATE ENGINEERS OFFICE

OFFICE
STATE ENGINEER

25547

City Boundary Map
and
Proposed Place of Use

Townships 19 & 20 South, Ranges 60, 61, and 62 East, M.D.B. & M.

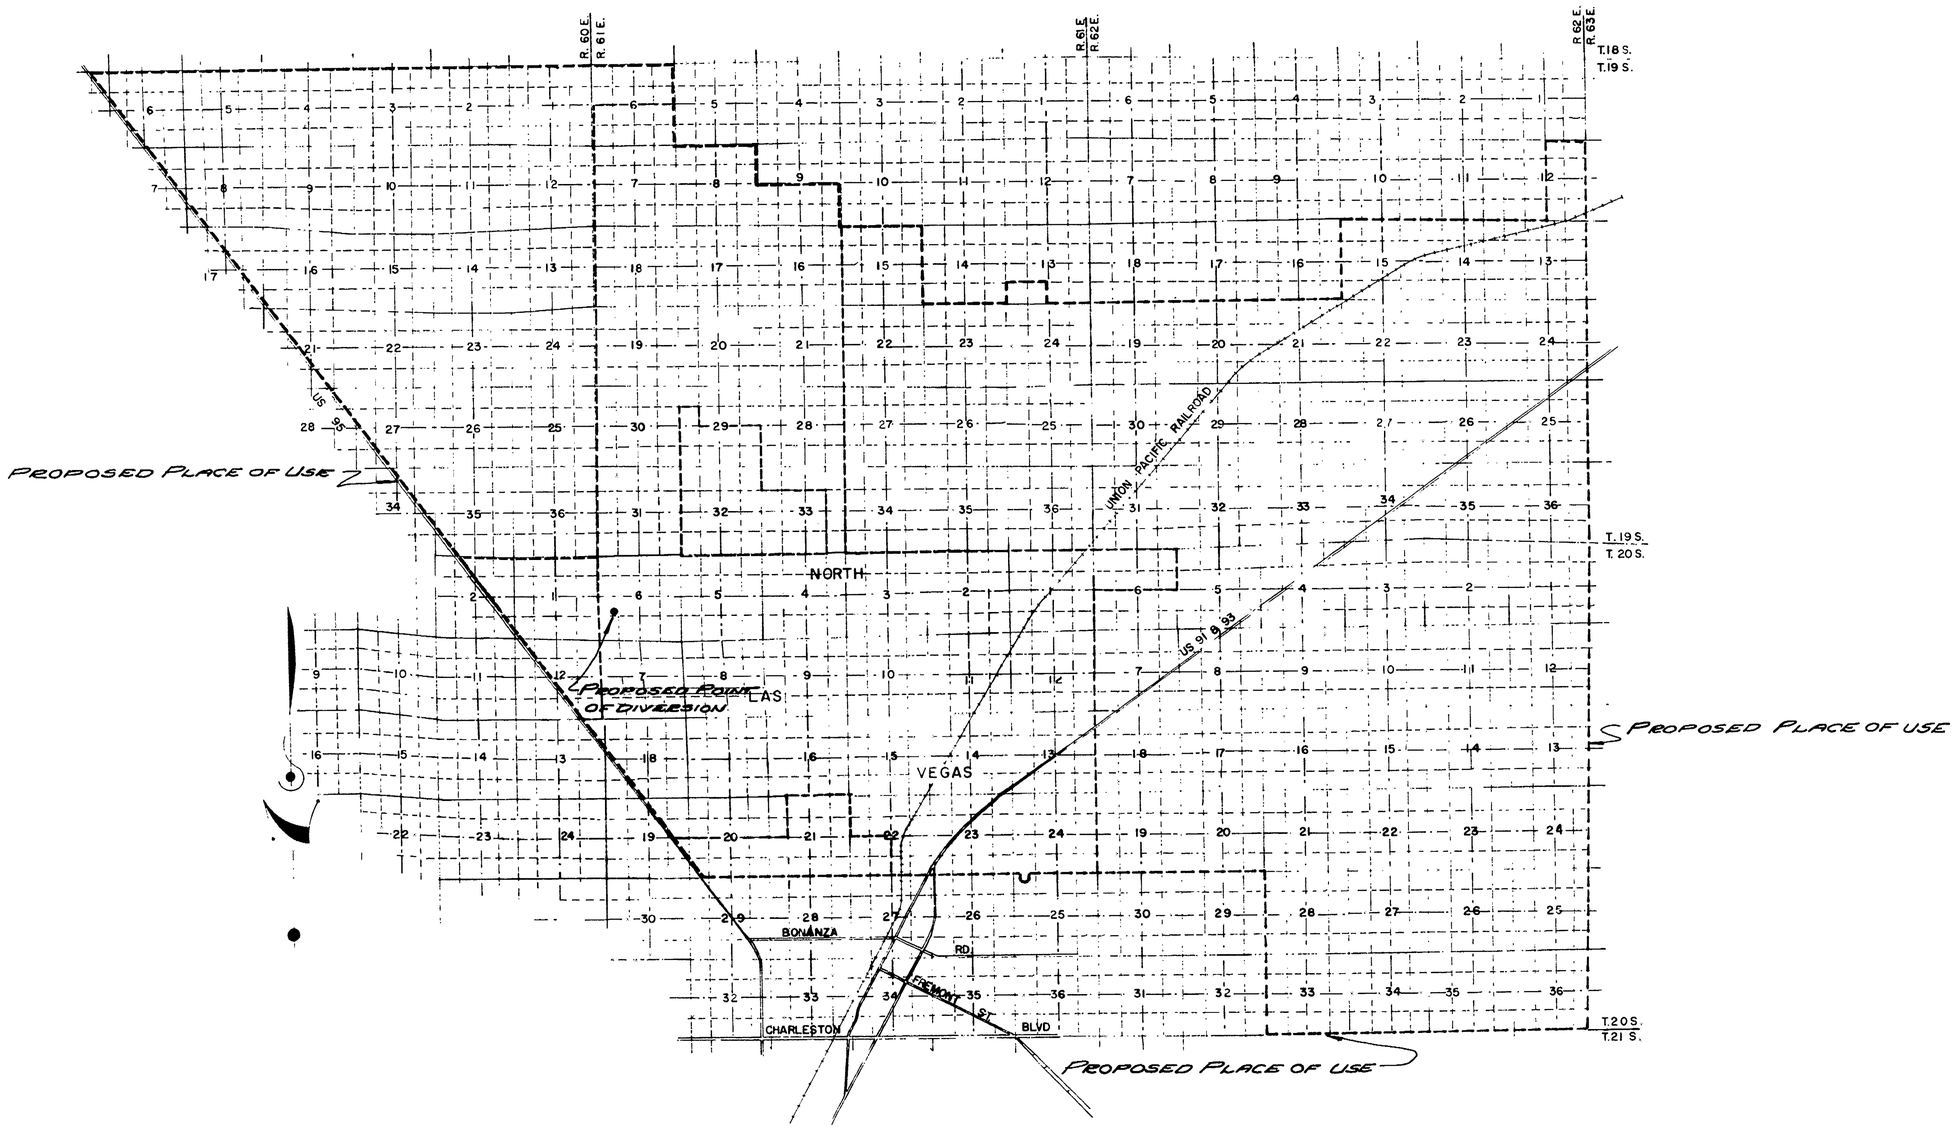

SCALE 1" = 5280'

FILED
JUN 26 1970
STATE ENGINEER'S OFFICE

OFFICE
STATE ENGINEER

1970 JUN 26 AM 8 52

Map to Accompany Application for Permission to Appropriate Water Under App Nº & Cert Nº by the City of North Las Vegas, Nevada for Municipal Purposes, from an Underground Source

25547