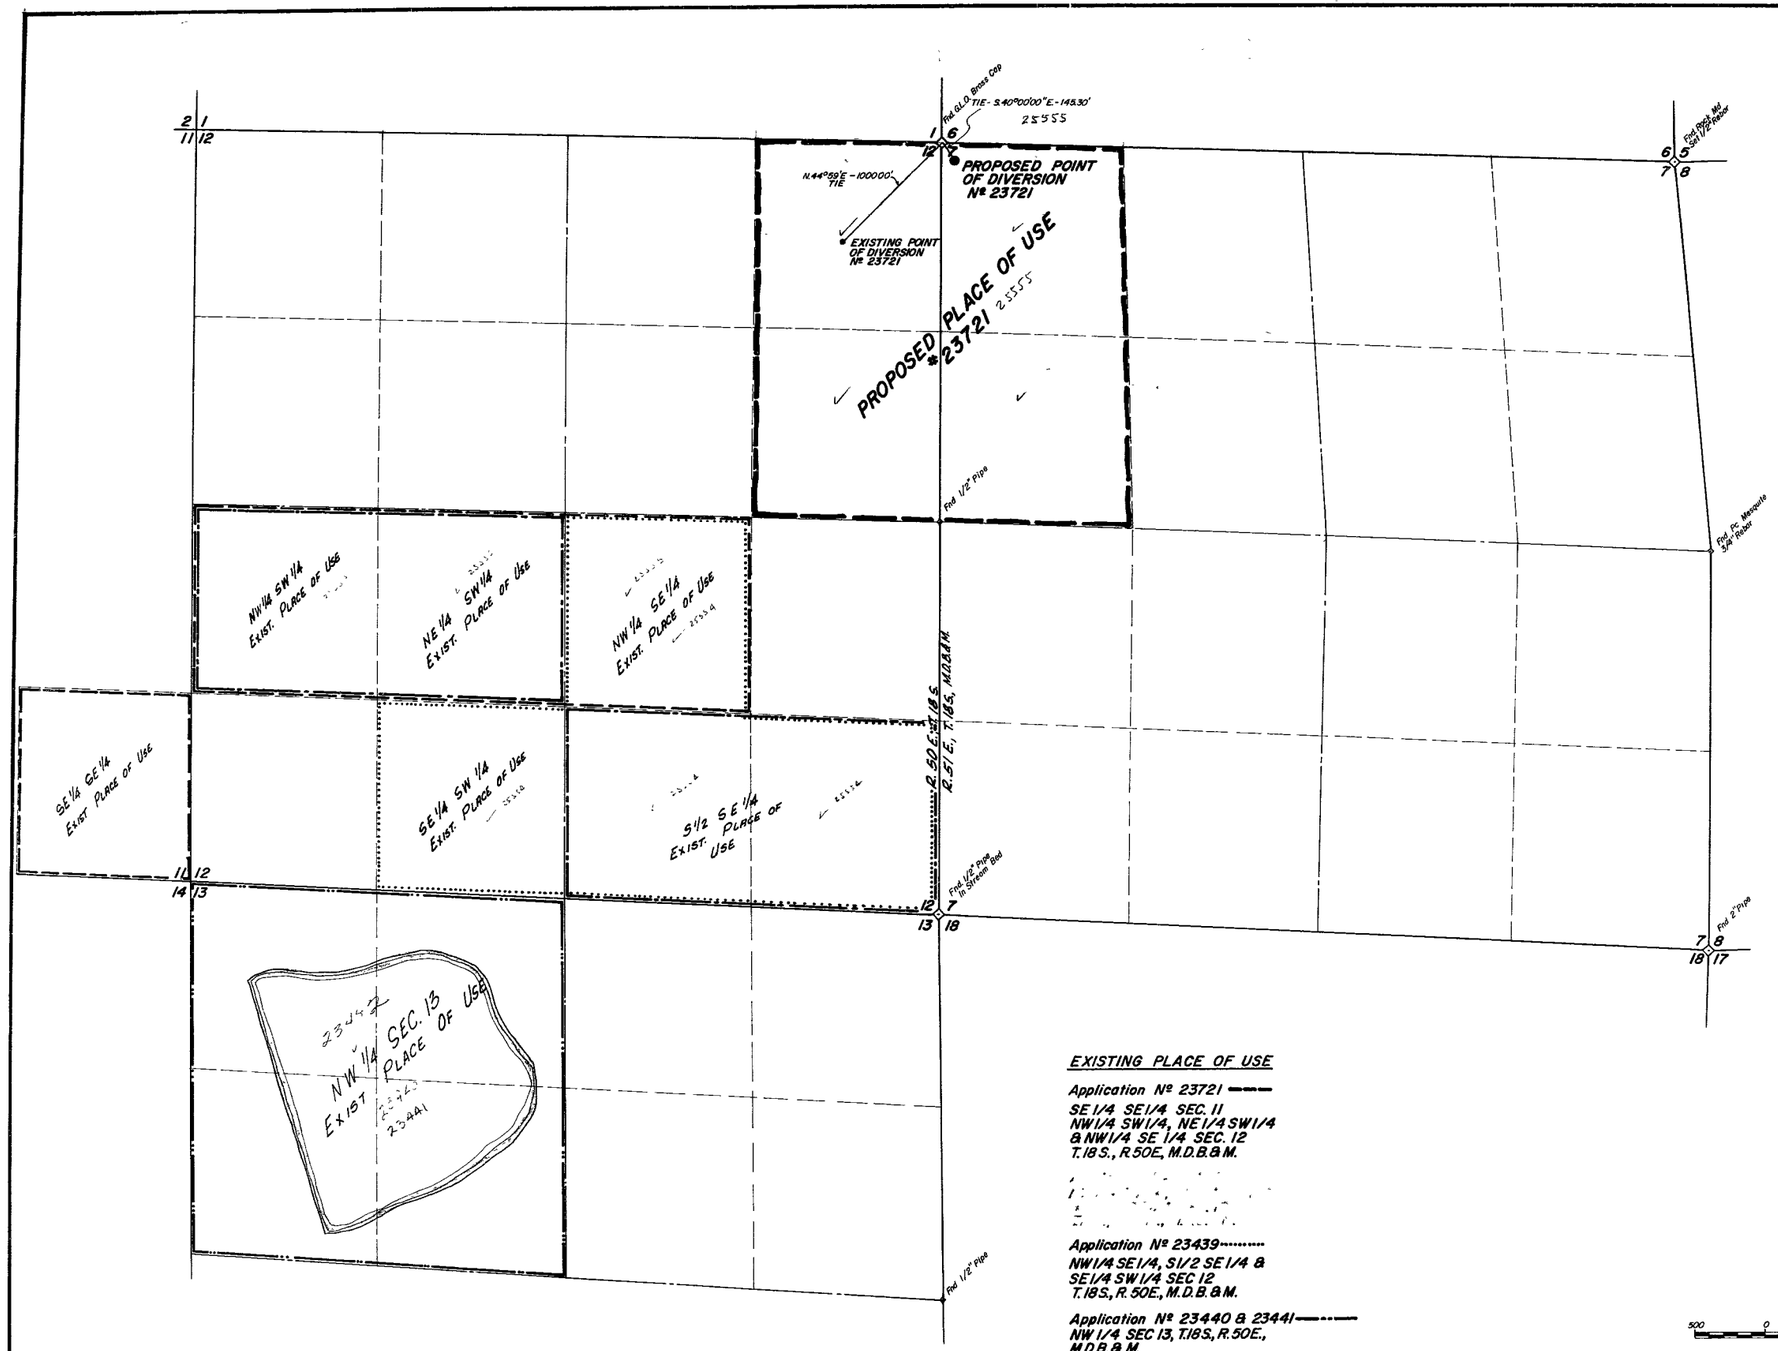

SCALE: 1" = 500'
Basis of Bearings: West Line Sec 7 T.18S., R.51E., M.D.B.&M. ie, N.0°14'E.

STATE OF NEVADA
COUNTY OF WASHOE ss

I, RICHARD W. AEDEN, being first duly sworn, depose and say that this map consisting of two sheets, has been correctly drawn to the designated scale from field notes of a survey made by me, or under my supervision and direction, between the 20th day of May 1969 and the 17th day of April, 1970; that it truly and correctly represents the proposed extent and location of the place of use heretofore appropriated under Applications Nos 23439, 23440, 23441, 23442 & 23721 from underground source for irrigation & domestic purposes.

That the points of diversion, proposed places of use, the existing places of use, the location and names of all other works, and the boundary of all lands, showing 40-acre subdivisions the areas proposed to be served are fully and correctly designated hereon.

RICHARD W. AEDEN
STATE WATER RIGHT SURVEYOR #307

Subscribed and sworn to before me on this 21st day of April, 1970.

Phillip M. Merrington
NOTARY PUBLIC

PHILLIP M. MERRINGTON
Notary Public — State of Nevada
Washoe County
My Commission Expires April 27, 1971

EXISTING PLACE OF USE

Application Nº 23721 ——
SE 1/4 SE 1/4 SEC. 11
NW 1/4 SW 1/4, NE 1/4 SW 1/4
& NW 1/4 SE 1/4 SEC. 12
T.18S., R.50E., M.D.B.&M.

Application Nº 23439 ·····
NW 1/4 SE 1/4, S 1/2 SE 1/4 &
SE 1/4 SW 1/4 SEC 12
T.18S., R.50E., M.D.B.&M.

Application Nº 23440 & 23441 ——·——
NW 1/4 SEC 13, T.18S., R.50E.,
M.D.B.&M.

500 0 500 1000 1500 2000
FEET

25551

FILED
APR 21 1970
STATE ENGINEER'S OFFICE

OFFICE
STATE ENGINEER

MAP
TO ACCOMPANY APPLICATION
TO CHANGE PLACE OF USE & POINT OF DIVERSION
UNDER APPLICATION NOS. 23439, 23440
23441, 23442 & 23721
BY SPRING MEADOWS, INC.
Nye Co., Nevada

SPROUT ENGINEERS & ASSOC.
950 INDUSTRIAL WAY.
SPARKS, NEVADA 89431

JOB NO. 1520
APRIL 20, 1970
RWA/PH

SHEET Nº 1 of 2

25553 25555 25554 25552 File under 25551

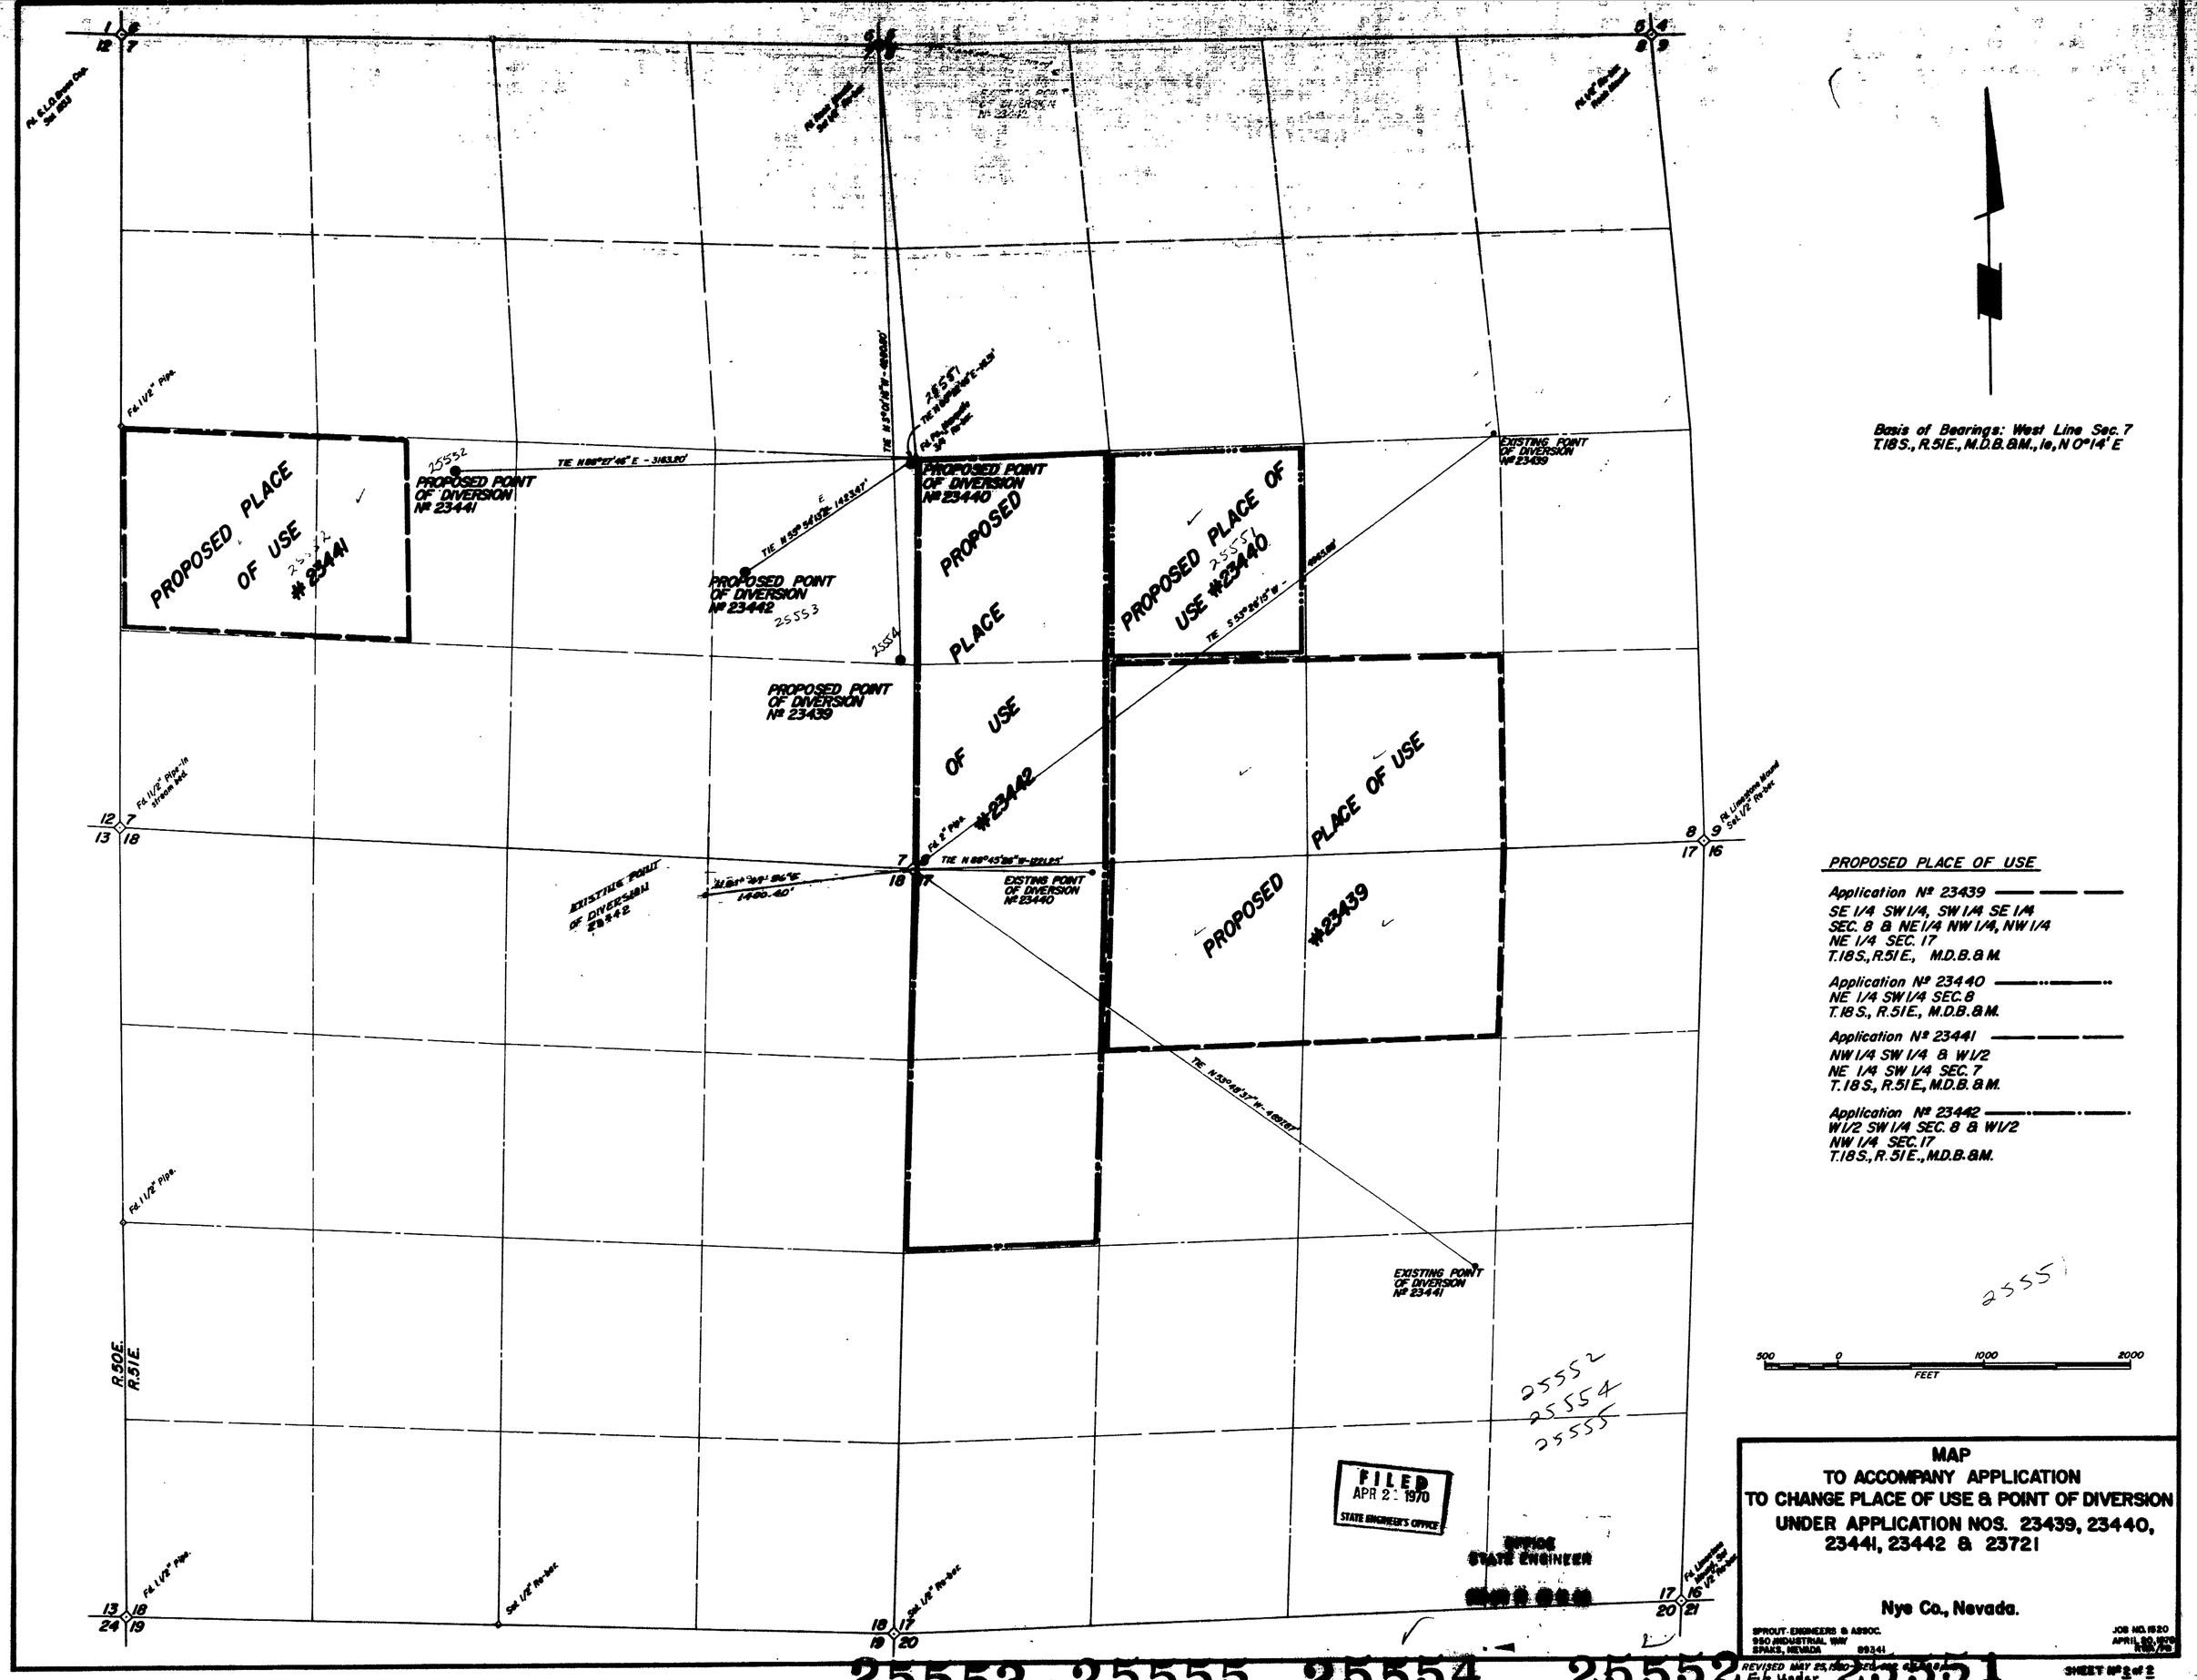
Basis of Bearings: West Line Sec. 7
T.18S., R.51E., M.D.B.&M., Is N 0°14' E
PROPOSED PLACE OF USE #23441
PROPOSED POINT OF DIVERSION № 23441
TIE N 88°27'46" E - 3163.20'
PROPOSED POINT OF DIVERSION № 23442
TIE N 59°54'12" E 1423.67'
PROPOSED POINT OF DIVERSION № 23439
PROPOSED POINT OF DIVERSION № 23440
TIE N 0°14'18" W - 499.80'
PROPOSED PLACE OF USE #23440
EXISTING POINT OF DIVERSION № 23439
TIE S 53°26'15" W - 1063.18'
PROPOSED PLACE OF USE #23442
EXISTING POINT OF DIVERSION № 23442
N 28°29' 56" E 1460.40'
TIE N 88°45'28" W - 1221.25'
EXISTING POINT OF DIVERSION № 23440
PROPOSED PLACE OF USE #23439
TIE N 53°48'37" W - 4873.81'
EXISTING POINT OF DIVERSION № 23441
Fd. 1 1/2" Pipe.
Fd. 1 1/2" Pipe-in stream bed.
Fd. 2" Pipe.
Set 1/2" Re-bar.
Fd. Limestone Mound Set 1/2" Re-bar.
R.50E.
R.51E.
PROPOSED PLACE OF USE
Application № 23439
SE 1/4 SW 1/4, SW 1/4 SE 1/4
SEC. 8 & NE 1/4 NW 1/4, NW 1/4
NE 1/4 SEC. 17
T.18S., R.51E., M.D.B.&M.
Application № 23440
NE 1/4 SW 1/4 SEC. 8
T.18S., R.51E., M.D.B.&M.
Application № 23441
NW 1/4 SW 1/4 & W 1/2
NE 1/4 SW 1/4 SEC. 7
T.18S., R.51E., M.D.B.&M.
Application № 23442
W 1/2 SW 1/4 SEC. 8 & W 1/2
NW 1/4 SEC. 17
T.18S., R.51E., M.D.B.&M.
500 0 1000 2000
FEET
FILED
APR 21 1970
STATE ENGINEER'S OFFICE
OFFICE
STATE ENGINEER
MAP
TO ACCOMPANY APPLICATION
TO CHANGE PLACE OF USE & POINT OF DIVERSION
UNDER APPLICATION NOS. 23439, 23440,
23441, 23442 & 23721
Nye Co., Nevada.
SPROUT-ENGINEERS & ASSOC.
950 INDUSTRIAL WAY
SPARKS, NEVADA
89441
JOB NO. 1520
APRIL 20, 1970
REVISED MAY 25, 1970
File Under
SHEET № 1 of 2
25553 25555 25554 25552 25551