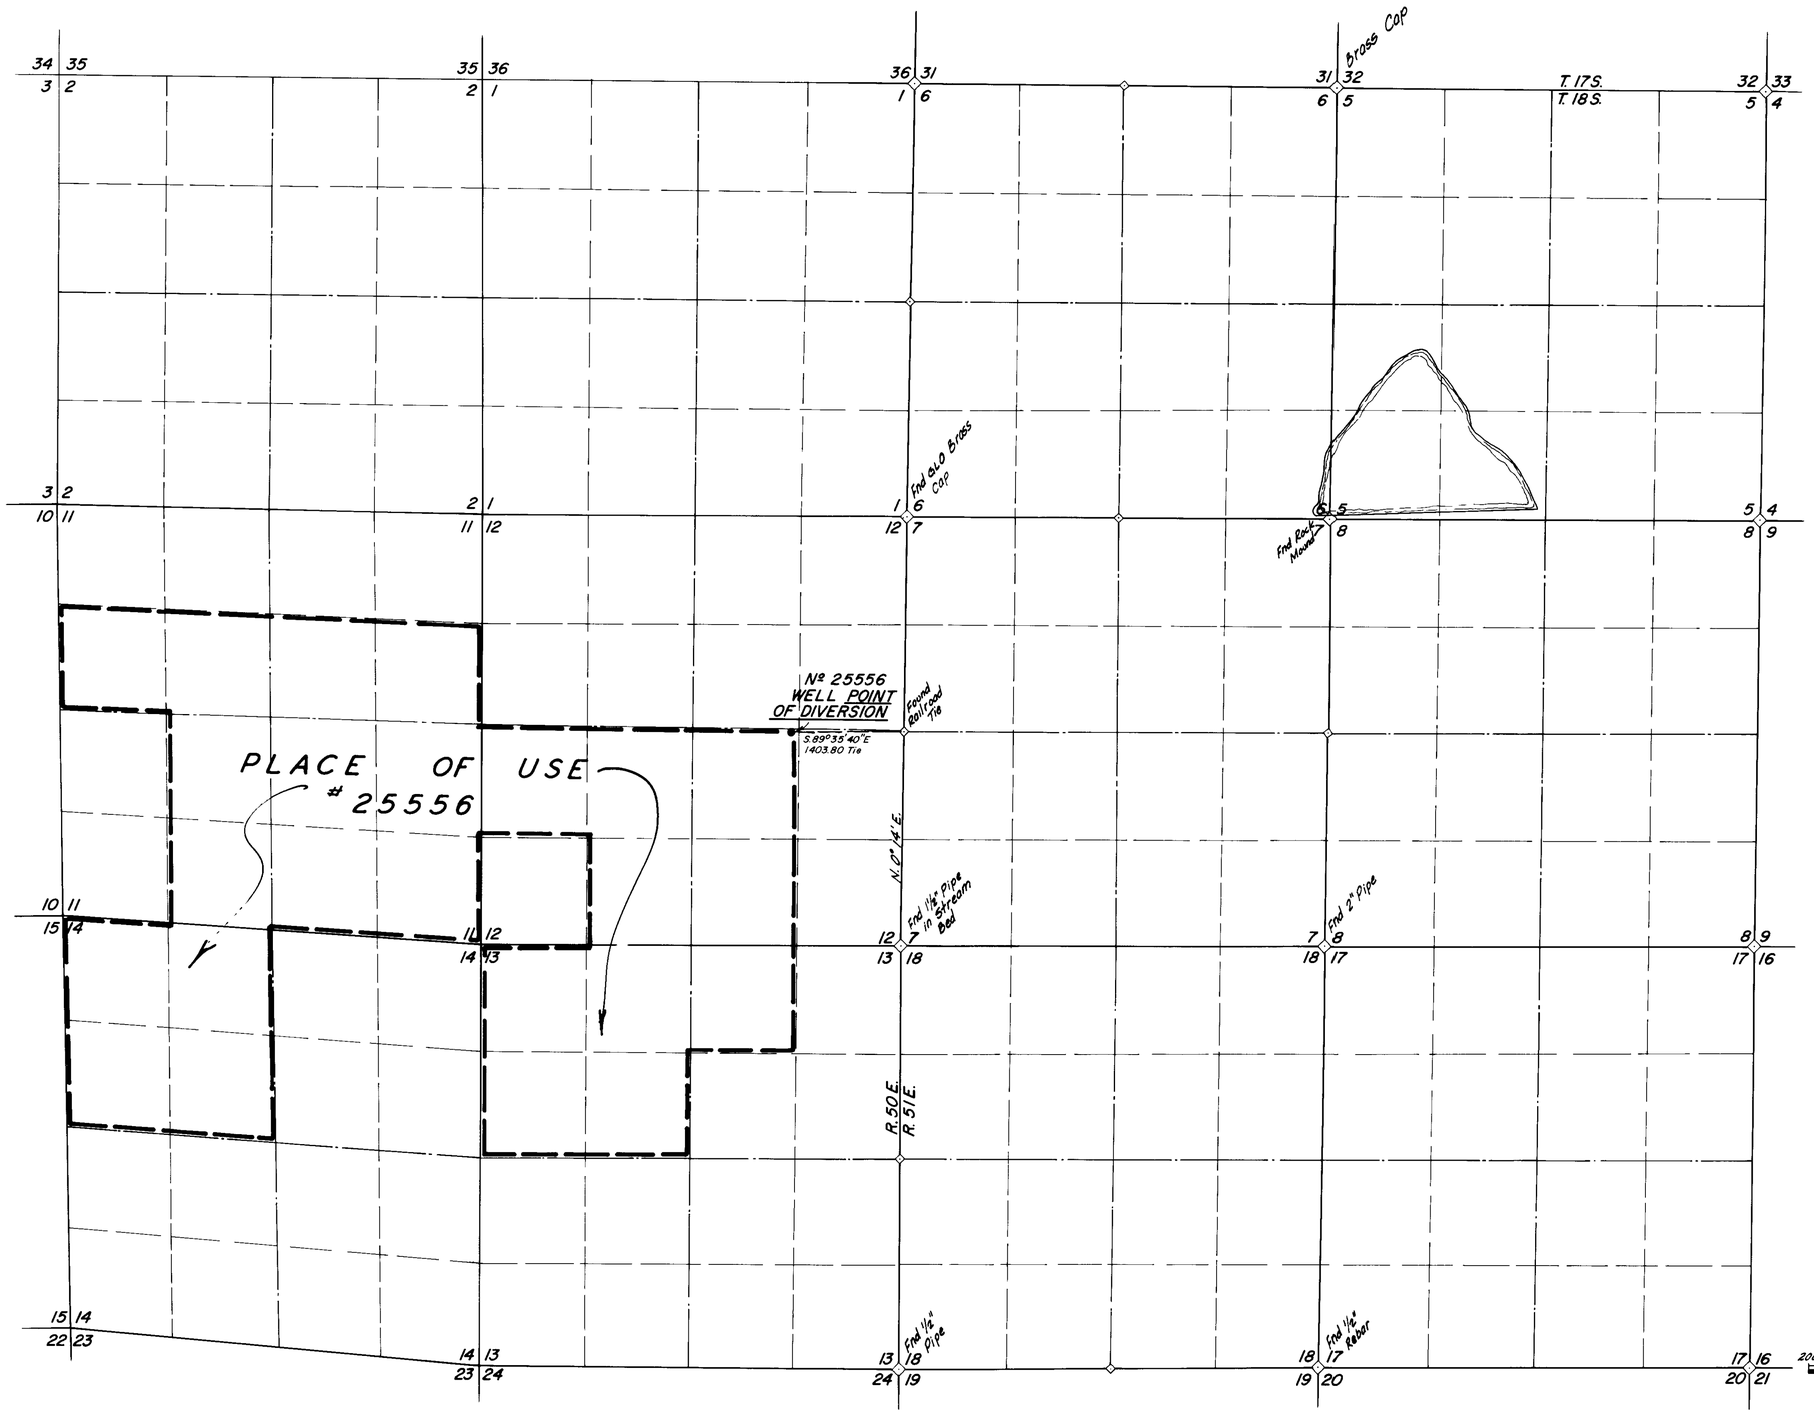

SCALE: 1" = 1000'
Basis of Bearings: West Line of Sec 7 T.18 S., R. 51 E., M.D.B. & M.

STATE OF NEVADA
COUNTY OF WASHOE ss

I, RICHARD W. ARDEN, being first duly sworn, depose and say that this, consisting of one sheet, has been correctly drawn to the designated scale from field notes of a survey made by me or under my supervision and direction, between the 17th day of May, 1970, and the 29th day of June, 1970; that it truly and correctly represents the proposed location and extent of the works used to divert water from an underground source in Nye County by Spring Meadows, Inc. for irrigation and domestic purposes. That the proposed point of diversion, the approximate location and size of diverting channel, all reservoirs or basins, the locations and names of all other work will cross or connect with the proposed works, and the boundary of all lands, showing by 40 acre subdivisions the areas proposed to be served, all fully and correctly designated thereon.

RICHARD W. ARDEN
STATE WATER RIGHT SURVEYOR #307

Subscribed and sworn to before me on this 30th day of June, 1970.

NOTARY PUBLIC

PHILLIP M. HERRINGTON
Notary Public — State of Nevada
Washoe County
My Commission Expires April 27, 1971

2000' 1000' 0' 1000' 2000' 3000'
FEET

FILED
JUL 1970
STATE ENGINEER'S OFFICE

-5556

OFFICE
STATE ENGINEER
1970 JUN 30 PM 4 40

MAP
TO ACCOMPANY APPLICATION
TO APPROPRIATE WATER
FOR IRRIGATION & DOMESTIC PURPOSES
IN NYE COUNTY
BY SPRING MEADOWS, INC.
FROM AN UNDERGROUND SOURCE

SPROUT ENGINEERS & ASSOC.
950 INDUSTRIAL WAY
SPARKS, NEVADA

JOB Nº 1520
JUNE 29, 1970
RWA/PH

25556