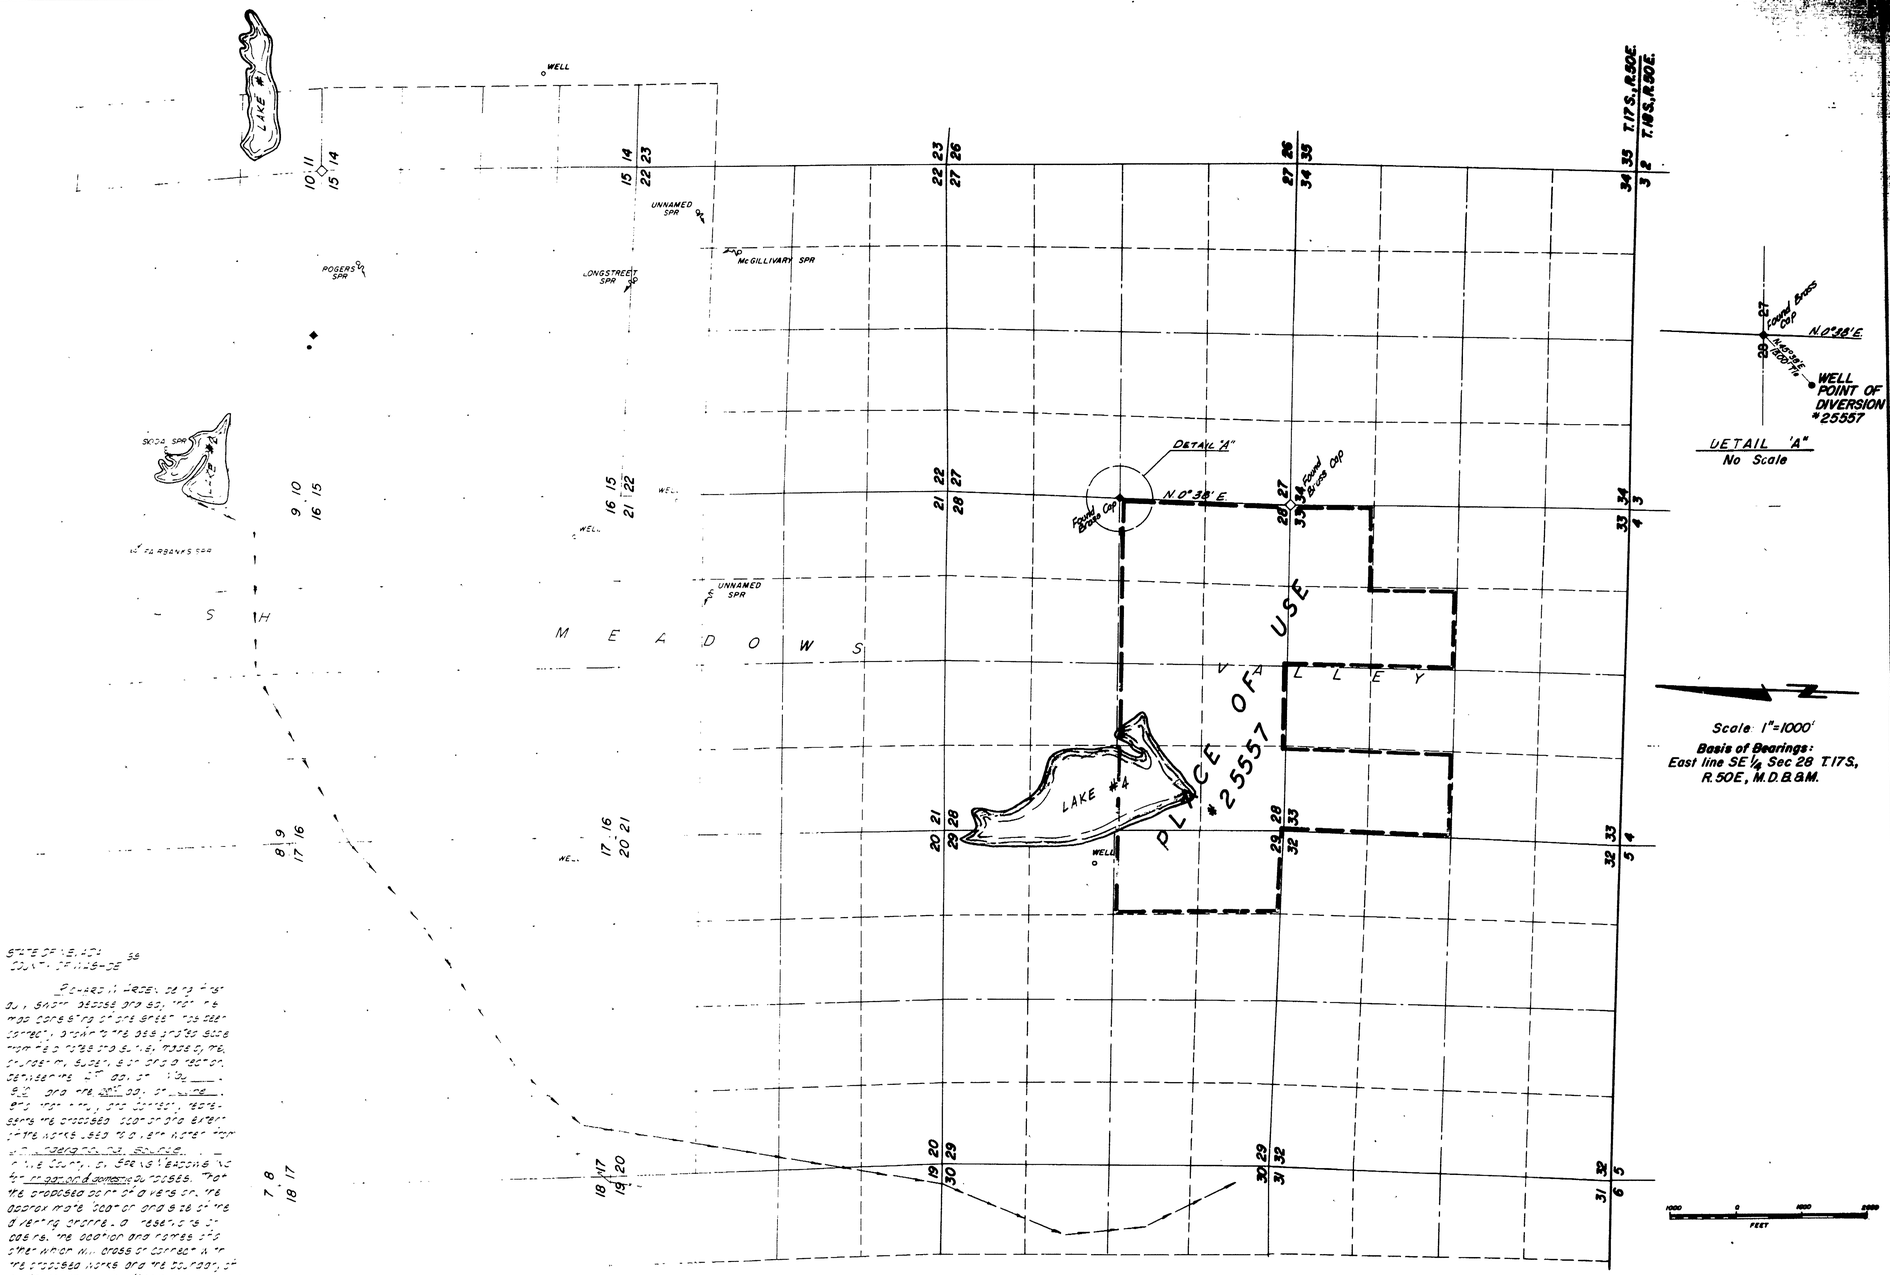

STATE OF NEVADA
COUNTY OF WASHOE

Richard W. Arden being first duly sworn, deposes and says that the map consisting of one sheet has been correctly drawn to the designated scale from field notes and survey made by me, or under my supervision and direction, between the 27th day of May, 1970 and the 28th day of June, 1970 and that it is, and correctly represents the proposed location and extent of the works used to divert water from an underground source in Nye County, by Spring Meadows, Inc. for irrigation & domestic purposes. That the proposed point of diversion, the approximate location and size of the diverting channel, all reservoirs or basins, the location and names of all other which will cross or connect with the proposed works and the boundary of all lands, showing by 40 acre subdivisions the areas proposed to be served, are fully and correctly designated thereon.

Richard W. Arden
RICHARD W. ARDEN
STATE WATER RIGHTS SURVEYOR #307

Subscribed and sworn to before me on this 30th day of June, 1970

Phillip M. Hurrington
NOTARY PUBLIC

PHILLIP M. HURRINGTON
Notary Public — State of Nevada
Washoe County
My Commission Expires April 27, 1971

FILED
JUN 30 1970
STATE ENGINEER'S OFFICE

OFFICE
STATE ENGINEER

1970 JUN 30 PM 4 40

25557

MAP
TO ACCOMPANY APPLICATION
TO APPROPRIATE WATER
FOR IRRIGATION & DOMESTIC PURPOSES
BY SPRING MEADOWS, INC.
FROM AN UNDERGROUND SOURCE
Nye Co., Nevada

SPROUT ENGINEERS & ASSOCIATES
960 INDUSTRIAL WAY
SPARKS, NEVADA 89431

25557