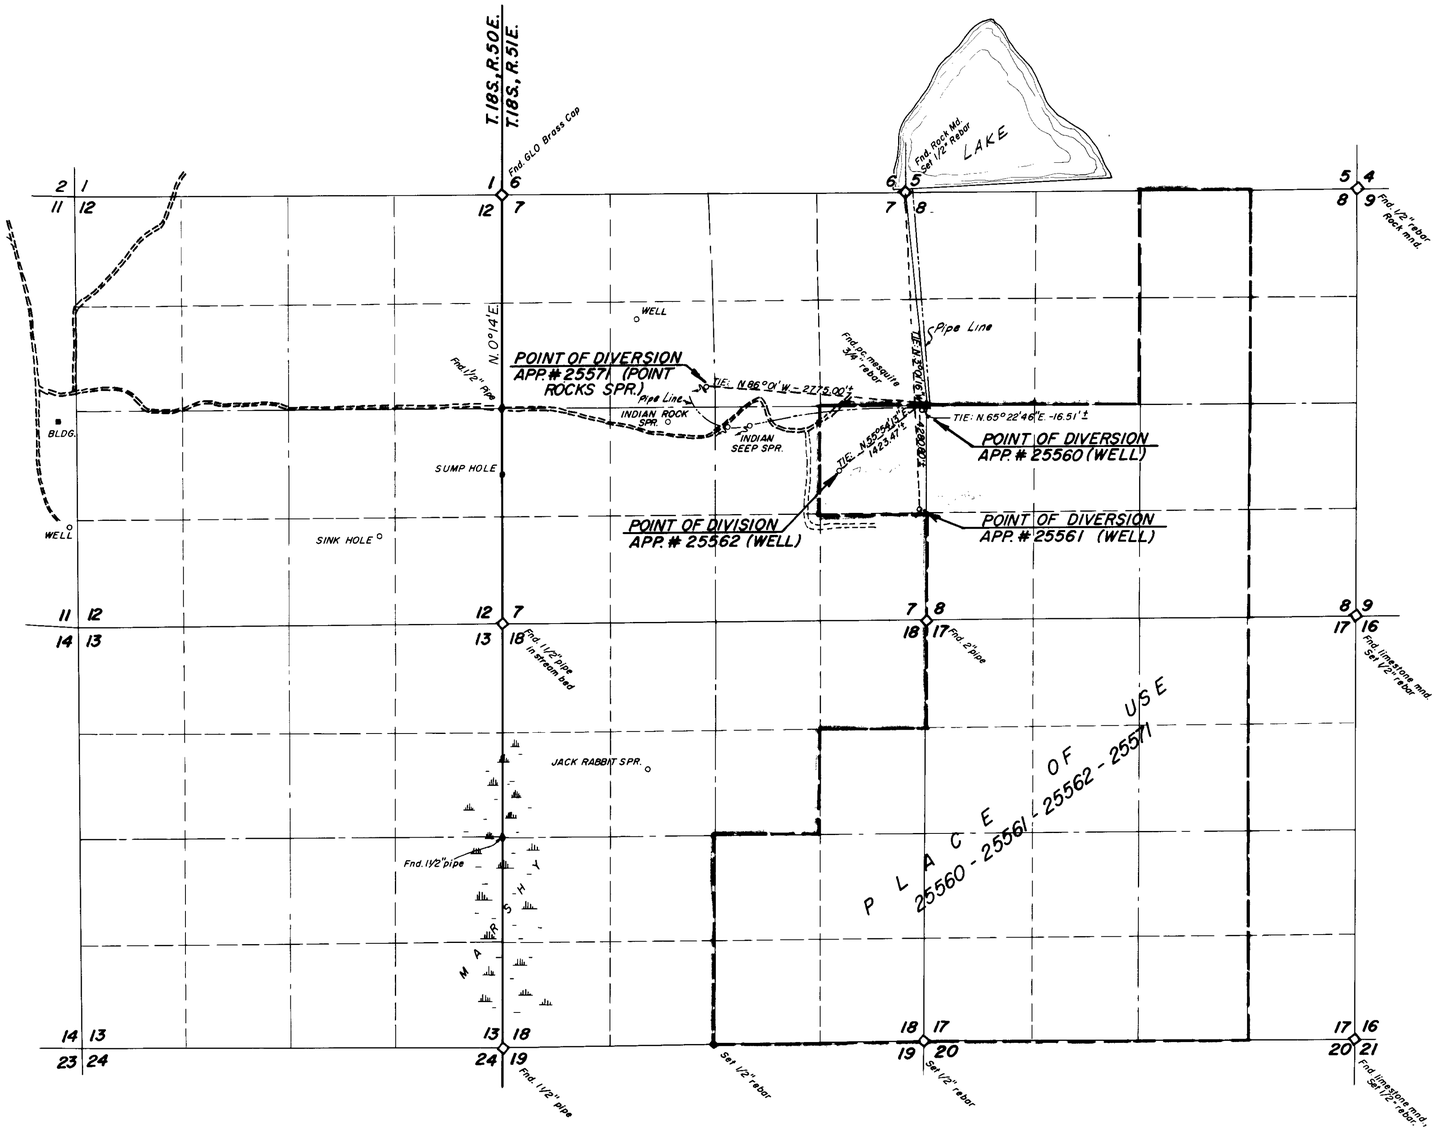

BASIS OF BEARINGS: West line of Sec.7, T.18S., R.51E., M.D.B.&M. i.e., N.0°14'E.

STATE OF NEVADA
COUNTY OF WASHOE ss

I, RICHARD W. ARDEN, being first duly sworn, depose and say that this map, consisting of one sheet, has been correctly drawn to the designated scale from field notes of a survey made by me or under my supervision and direction), between the 20th day of May, 1969, and the 12th day of May, 1970; that it truly and correctly represents the proposed location and extent of the works used to divert water from an underground source & spring in Nye County, by Spring Meadows, Inc. for Irrigation & Domestic purposes. That the proposed point of diversion, the approx. location and size of diverting channel, all reservoirs or basins, the location and names of all other works which will cross or connect with the proposed works, and the boundary of all lands, showing 40-Acre subdivisions the areas proposed to be irrigated, are fully and correctly designated thereon.

RICHARD W. ARDEN
STATE WATER RIGHT SURVEYOR #307

Subscribed and sworn to before me this 14th day of May, 1970.

Phillip M. Herrington
NOTARY PUBLIC

PHILLIP M. HERRINGTON
Notary Public — State of Nevada
Washoe County
My Commission Expires April 27 1971

POINT OF DIVERSION

Application No. 25560 ----
NE1/4 SE1/4 Sec.7
T.18S., R.51E., M.D.B.&M.

Application No. 25562 ----
NE1/4 SE1/4 Sec.7
T.18S., R.51E., M.D.B.&M.

Application No. 25561 ----
NE1/4 SE1/4 Sec.7
T.18S.R.51E., M.D.B.&M.

Application No. 25571 ----
SE1/4 NW1/4 Sec.7
T.18S., R.51E., M.D.B.&M.

1000 0 1000 2000 3000
FEET

25560
25561
25562

OFFICE
STATE ENGINEER
1970 MAY 15 AM 8 23

MAP
TO ACCOMPANY APPLICATION
TO APPROPRIATE WATER
FOR IRRIGATION & DOMESTIC PURPOSES
IN NYE COUNTY
BY SPRING MEADOWS, INC.
FROM AN UNDERGROUND SOURCE
& SPRINGS

SPROUT ENGINEERS & ASSOC.
950 INDUSTRIAL WAY
SPARKS, NEVADA 89431

JOB NO. 1520
MAY 13, 1970
RWA/VP

25571 25562 25561 25560