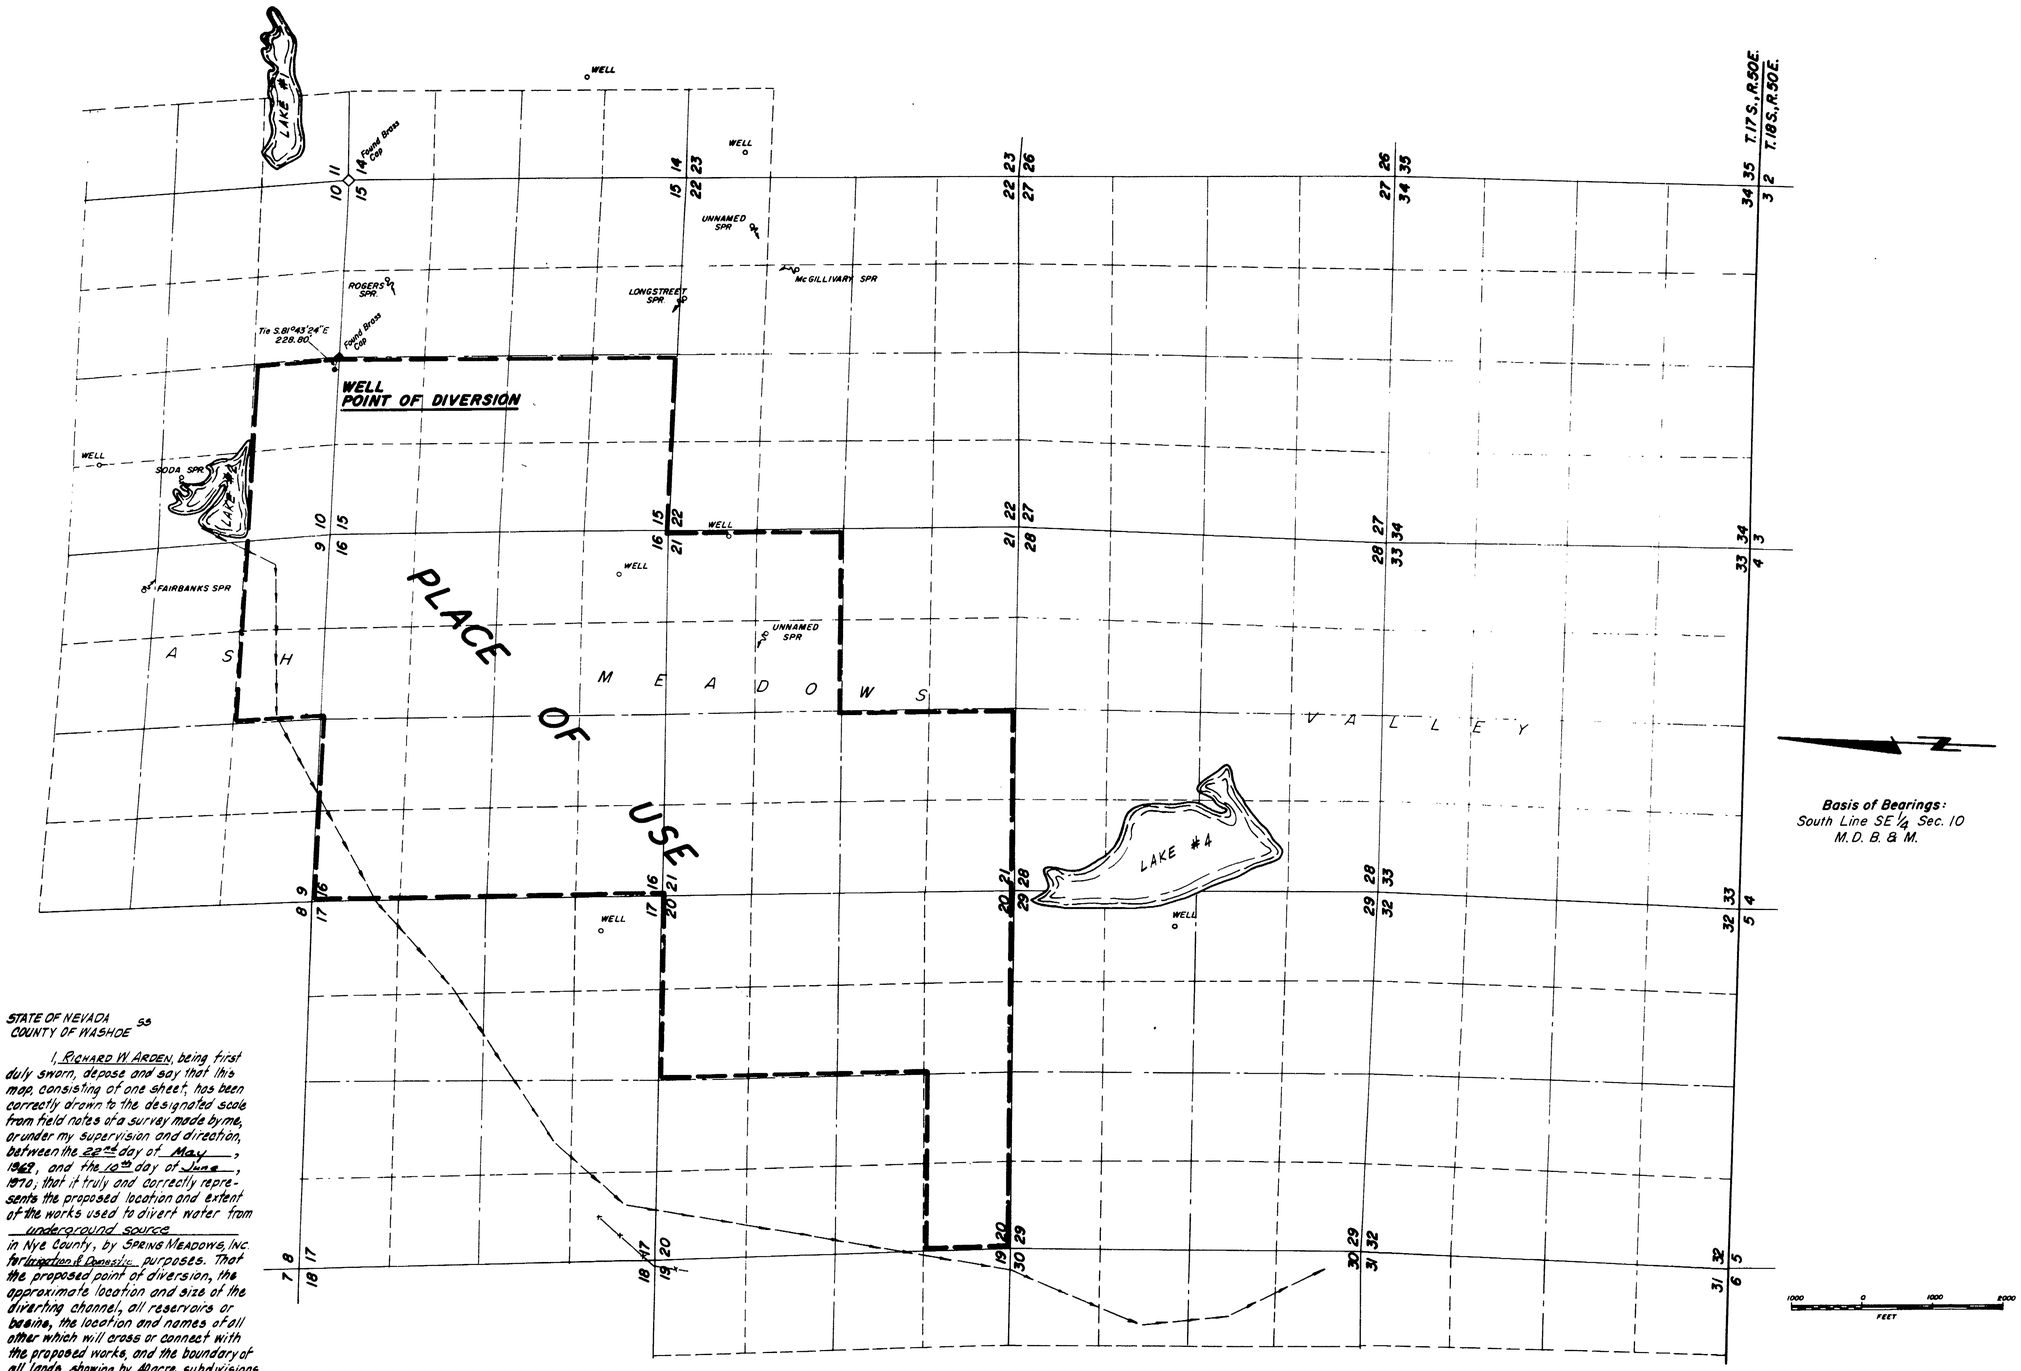

STATE OF NEVADA
COUNTY OF WASHOE ss

I, RICHARD W. ARDEN, being first duly sworn, depose and say that this map, consisting of one sheet, has been correctly drawn to the designated scale from field notes of a survey made by me, or under my supervision and direction, between the 22nd day of May, 1969, and the 10th day of June, 1970; that it truly and correctly represents the proposed location and extent of the works used to divert water from underground source in Nye County, by SPRING MEADOWS, INC. for Irrigation & Domestic purposes. That the proposed point of diversion, the approximate location and size of the diverting channel, all reservoirs or basins, the location and names of all other which will cross or connect with the proposed works, and the boundary of all lands, showing by 40 acre subdivisions the areas proposed to be served, are fully and correctly designated thereon.

RICHARD W. ARDEN
STATE WATER RIGHTS SURVEYOR #307

Subscribed and sworn to before me on this 11th day of June, 1970.

Phillip M. Berrington
NOTARY PUBLIC

PHILLIP M. BERRINGTON
Notary Public — State of Nevada
Washoe County
My Commission Expires April 29, 1971

FILED
JUN 11 1970
STATE ENGINEER'S OFFICE

OFFICE
STATE ENGINEER
1970 JUN 11 PM 4 55

25565

MAP
TO ACCOMPANY APPLICATION
TO APPROPRIATE WATER
FOR IRRIGATION & DOMESTIC PURPOSES
BY SPRING MEADOWS, INC.
FROM AN UNDERGROUND SOURCE
Nye Co., Nevada

SPROUT ENGINEERS & ASSOCIATES
950 INDUSTRIAL WAY
SPARKS, NEVADA 89431

JOB NO. 1520
MAY 30, 1970
RBA/VP

25565