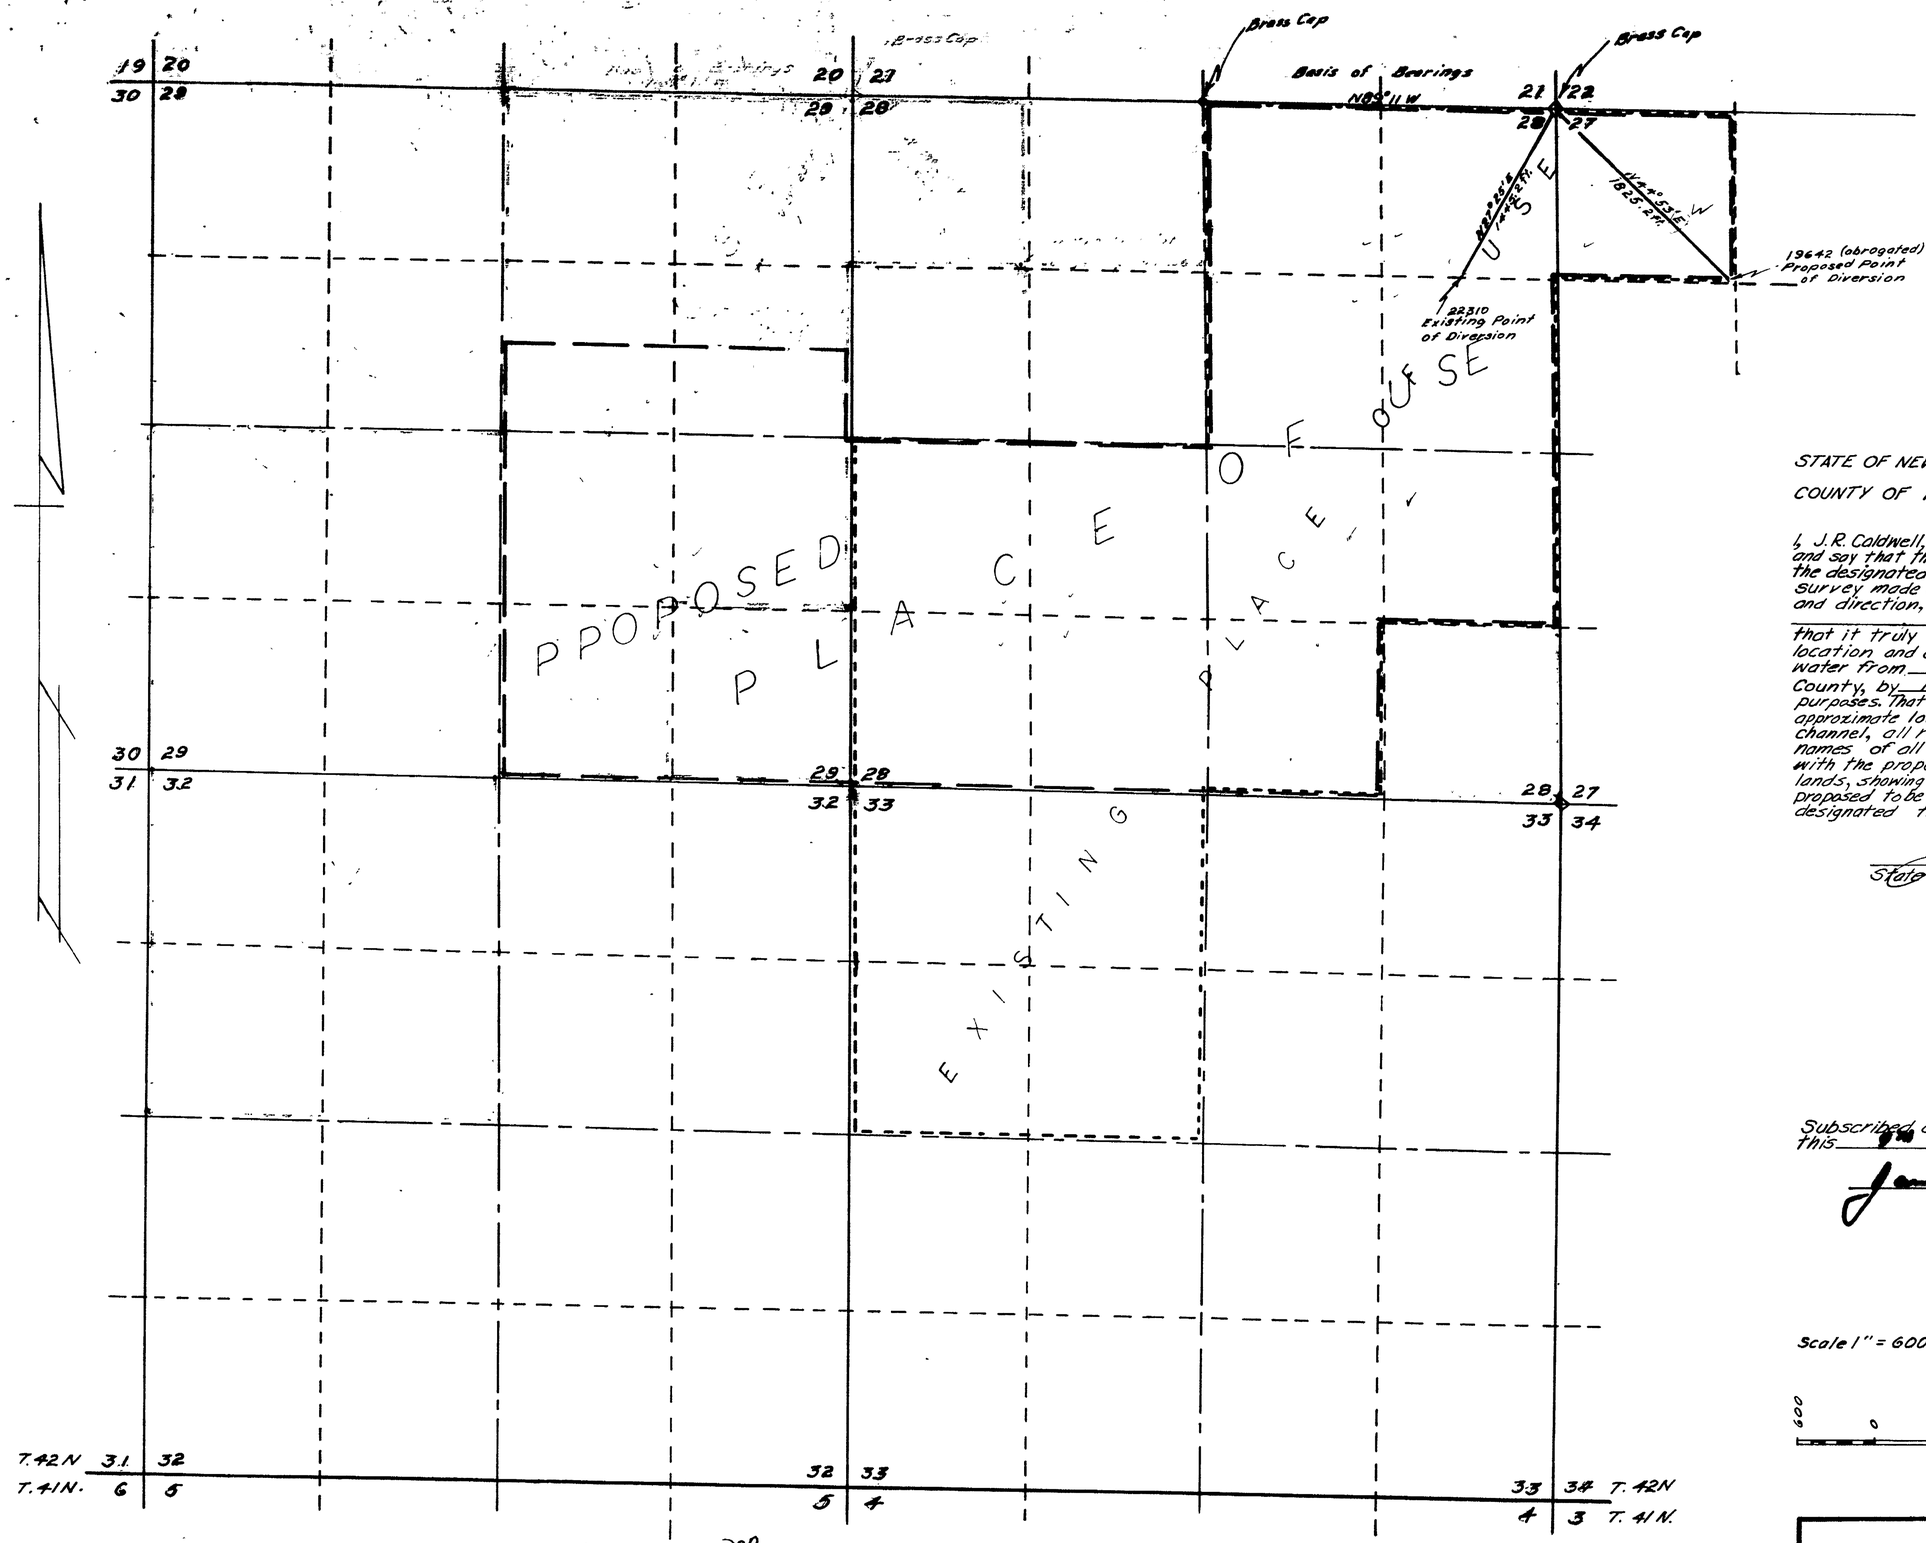

STATE OF NEVADA
COUNTY OF HUMBOLDT } S.S.

I, J.R. Caldwell, being first duly sworn, despose and say that this map, has been correctly drawn to the designated scale from field notes of a survey made by me, or under my supervision and direction, on the 9th day of June, 1970, that it truly and correctly represents the proposed location and extent of the works used to divert water from _____ in Humboldt County, by H. A. Drees for irrigation, domestic purposes. That the proposed point of diversion, the approximate location and size of the diverting channel, all reservoirs or basins, the location and names of all other works which will cross or connect with the proposed works, and the boundary of all lands, showing by 40-acre subdivisions the areas proposed to be irrigated, are fully and correctly designated thereon.

J R Caldwell
State Water Right Surveyor #276

REGISTERED LAND SURVEYOR - STATE OF NEVADA
J. R. CALDWELL
No. 626

Subscribed and sworn to before me this 9th day of June, 1970.

James A. Callahan

JAMES A. CALLAHAN
NOTARY PUBLIC STATE OF NEVADA
HUMBOLDT COUNTY

Scale 1" = 600'

600 0 600 1200 1800 2400

R376
see letter of 7/24/70
WJO

FILED
JUN 16 1970
STATE ENGINEER'S OFFICE

AND PLACE OF USE

25570

OFFICE STATE ENGINEER
1970 JUN 11 AM 8 30

OFFICE STATE ENGINEER
1970 JUN 16 AM 9 32

MAP
TO ACCOMPANY APPLICATION
TO CHANGE THE POINT
OF DIVERSION

FOR Irrigation & Domestic
BY H.A. Drees
FROM Underground
IN Humboldt County, Nev.

25570

25570