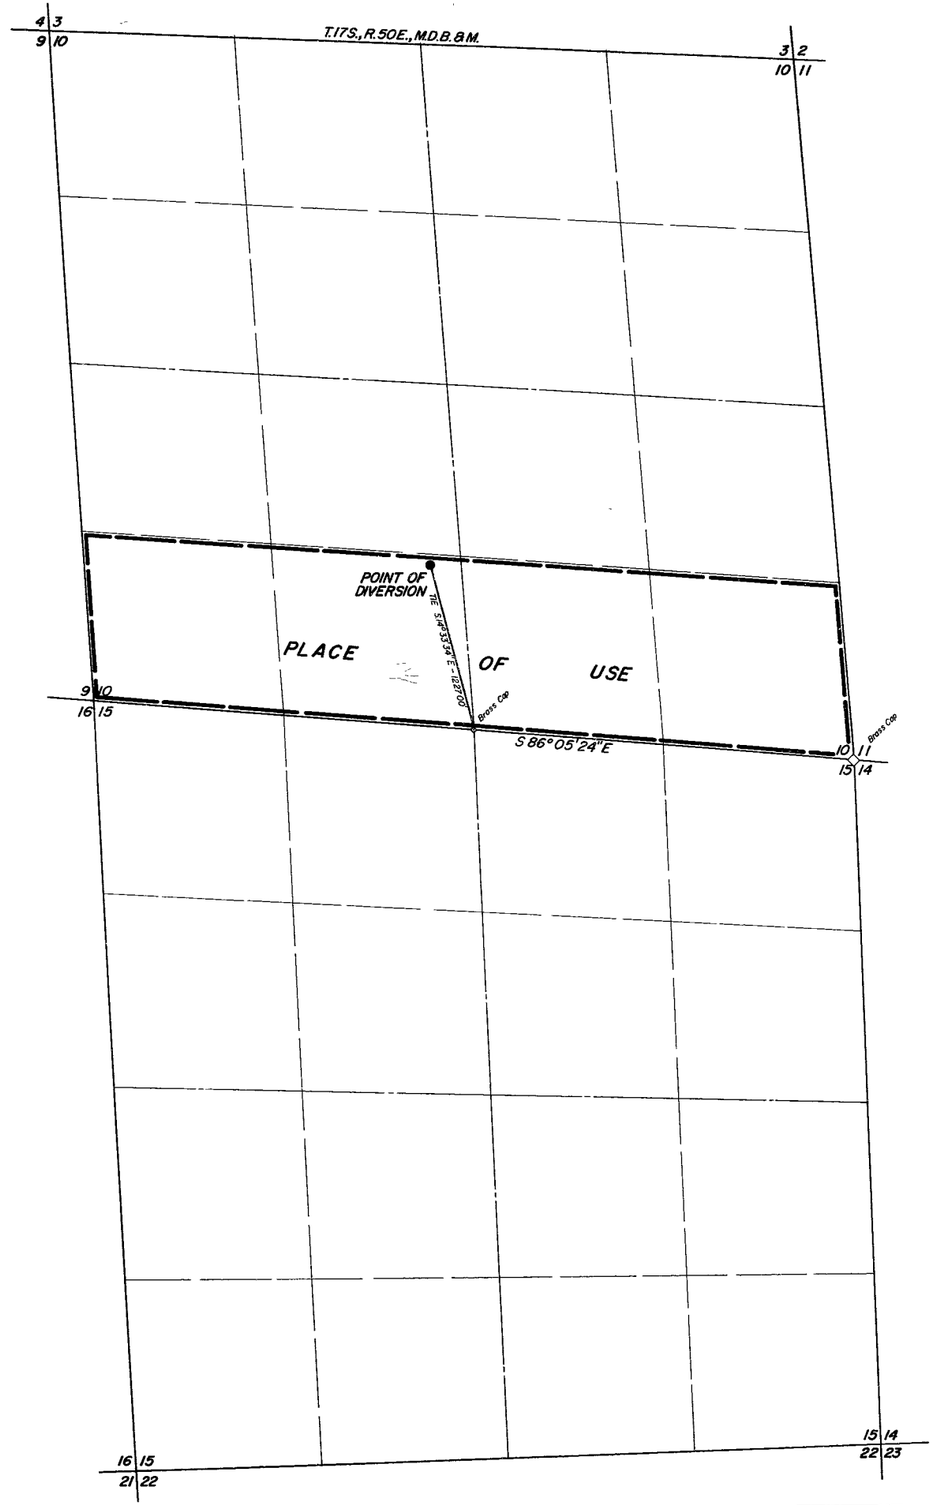

Basis of Bearings: South Line SE 1/4
Sec.10, T.17S., R.50E, M.D.B.&M

STATE OF NEVADA
COUNTY OF WASHOE ss

I, RICHARD W. ARDEN, being first duly sworn, deepose and say that the map, consisting of one sheet, numbered from 1 to 1, inclusive, has been correctly drawn to the designated scale from field notes of a survey made by me, or under my supervision and direction, between the 22nd day of May 1969, and the 24th day of April, 1970; that it truly and correctly represents the proposed location and extent of the works used to divert water from underground source, in Nye County, by Spring Meadows Inc. for irrigation and domestic purposes. That the proposed point of diversion, the approximate location and size of the diverting channel, all reservoirs or basins, the location and names of all other works which will cross or connect with the proposed works, and the boundary of all lands, showing by 40-acre subdivisions the areas proposed to be irrigated, are fully and correctly designated thereon.

RICHARD W. ARDEN
STATE WATER RIGHT SURVEYOR #307

Subscribed and sworn to before me on this 30th day of April, 1970

Phillip M. Herrington
NOTARY PUBLIC

PHILLIP M. HERRINGTON
Notary Public — State of Nevada
Washoe County
My Commission Expires April 25 1971

PLACE OF USE
S1/2 S1/2 SEC. 10, T.17S., R.50E., M.D.B.&M.

500 0 1000 2000
FEET

25582

FILED
MAY 1 1970
STATE ENGINEER'S OFFICE

OFFICE
STATE ENGINEER
1970 MAY 1 AM 8 26

MAP
TO ACCOMPANY APPLICATION
TO APPROPRIATE WATER FROM
AN UNDERGROUND SOURCE
FOR IRRIGATION & DOMESTIC PURPOSES
BY SPRING MEADOWS, INC.
NYE CO. NEVADA

SPROUT ENGINEERS & ASSOC.
950 INDUSTRIAL WAY
SPARKS, NEVADA

JOB NO 1520
APRIL 22, 1970
RWA/FD

25582

SHEET No 1 OF 1