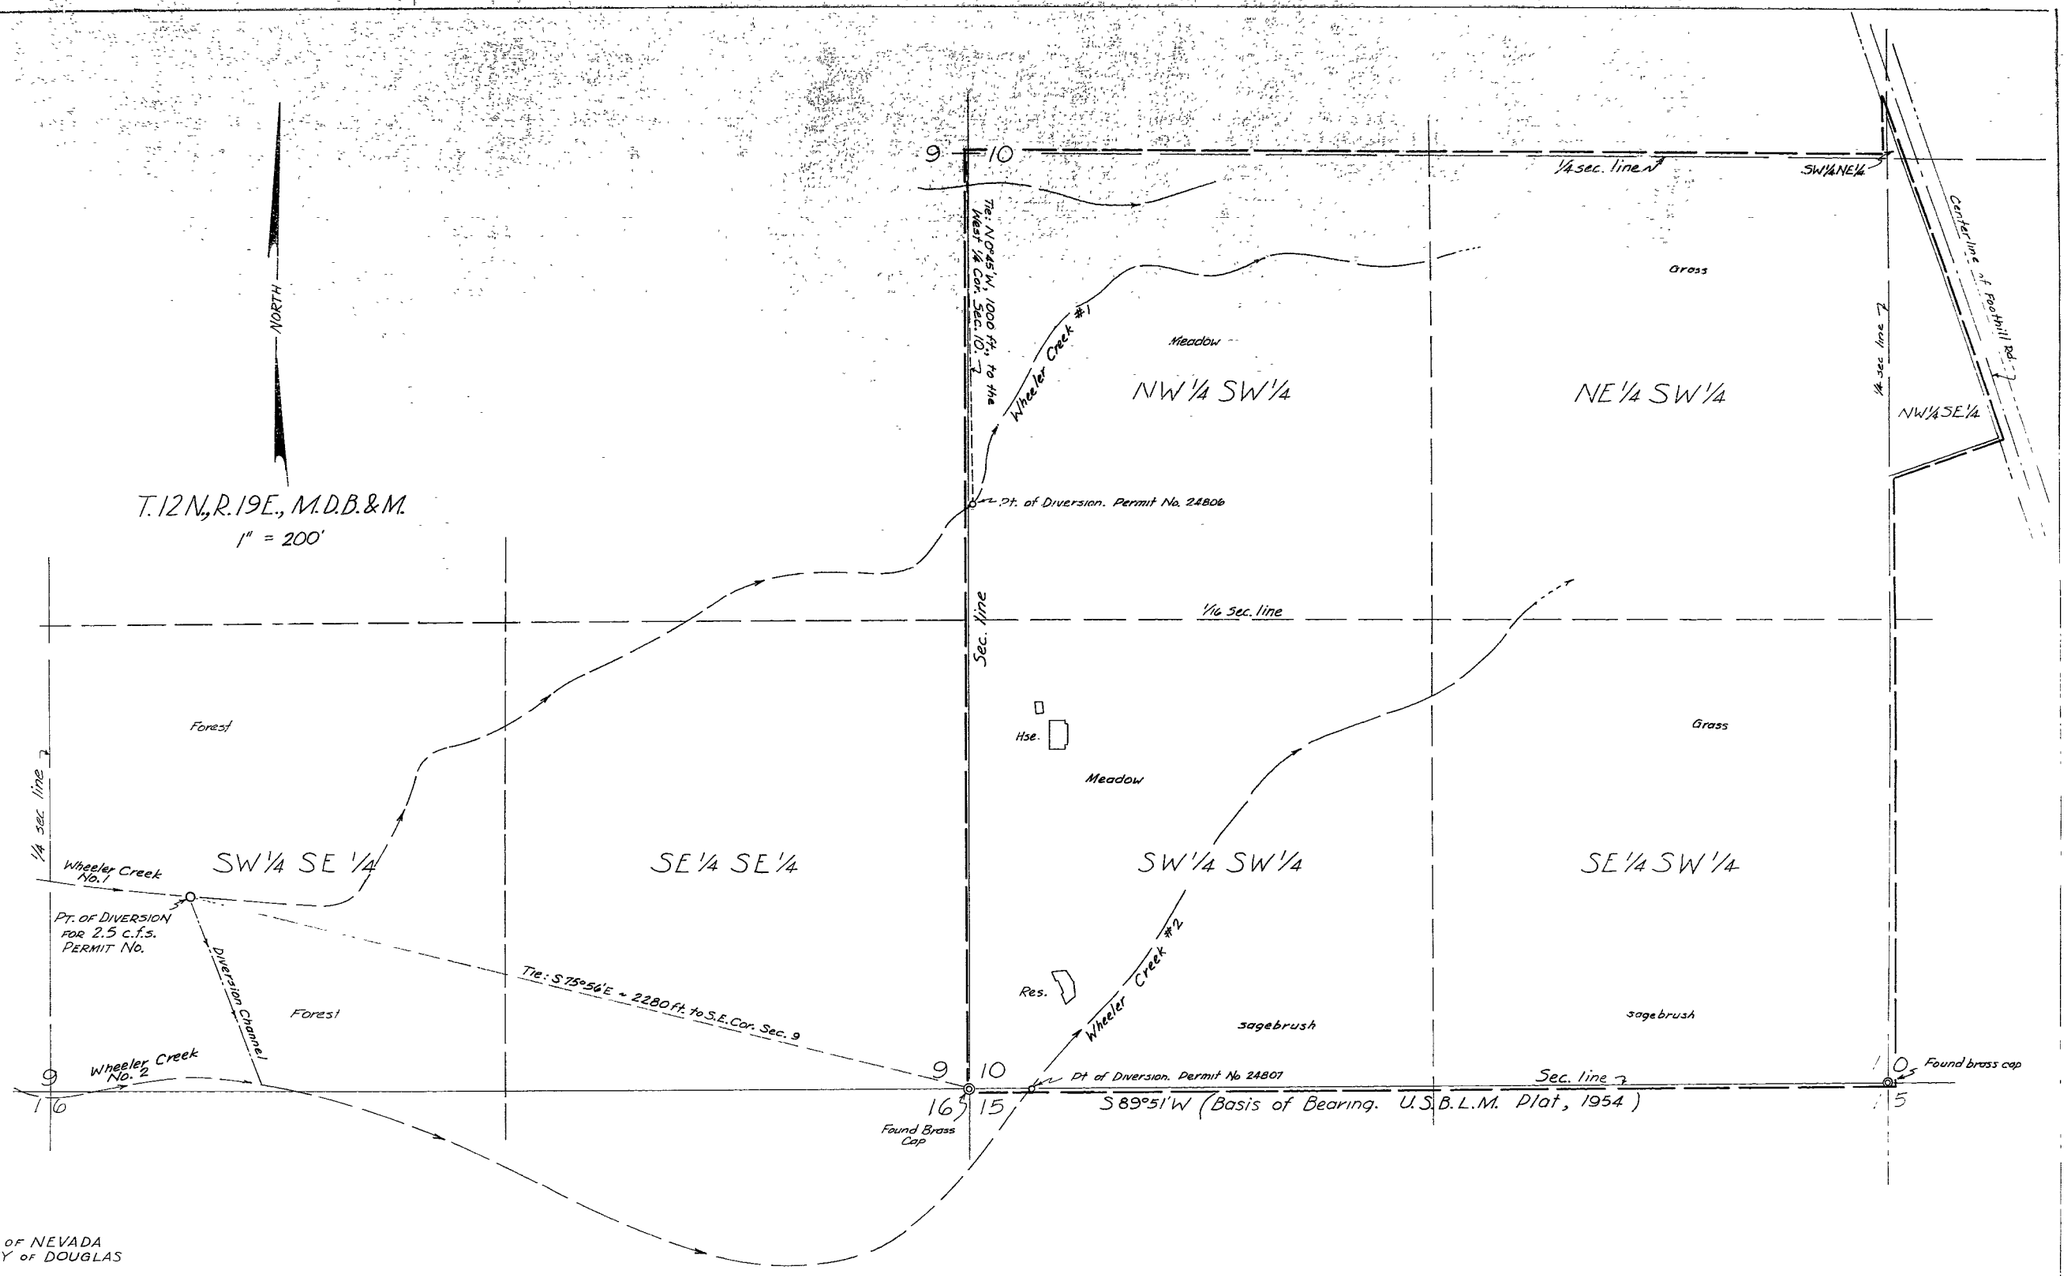

STATE OF NEVADA
COUNTY OF DOUGLAS

I, Robert Downer, being first duly sworn, depose and say that this map, consisting of 1 sheet, has been correctly drawn to the designated scale from field notes of a survey made by me, on the 4th day of May, 1970; that it truly and and correctly represents the proposed location and extent of the works used to divert water from Wheeler Creek No. 1, in Douglas County, by William R. Tomerlin. for irrigation and domestic purposes: that the boundary of all lands, showing by 40 acre subdivisions the areas proposed to be irrigated are fully and correctly designated thereon.

Robert Downer
State Water Rights Surveyor No. 314

Subscribed and sworn to before me
this 6th day of May, 1970.
Notary Public in and for Douglas County, Nevada.

Patricia J. Stanley

PATRICIA J. STANLEY
NOTARY PUBLIC STATE OF NEVADA
DOUGLAS COUNTY
My Commission Expires Jan 13, 1974

FILED
MAY 8 1970
STATE ENGINEER'S OFFICE

OFFICE
STATE ENGINEER

1970 MAY 8 PM 3 04

Scale in Feet
0 100 200 300 400 500 600 700 800 900 1000

WATER RIGHTS MAP
TO ACCOMPANY APPLICATION TO CHANGE THE POINT OF DIVERSION FOR A PORTION OF THE FLOW OF WHEELER CREEK NO. 1

BY
WILLIAM R. TOMERLIN
SCALE: 1"=200'

25601