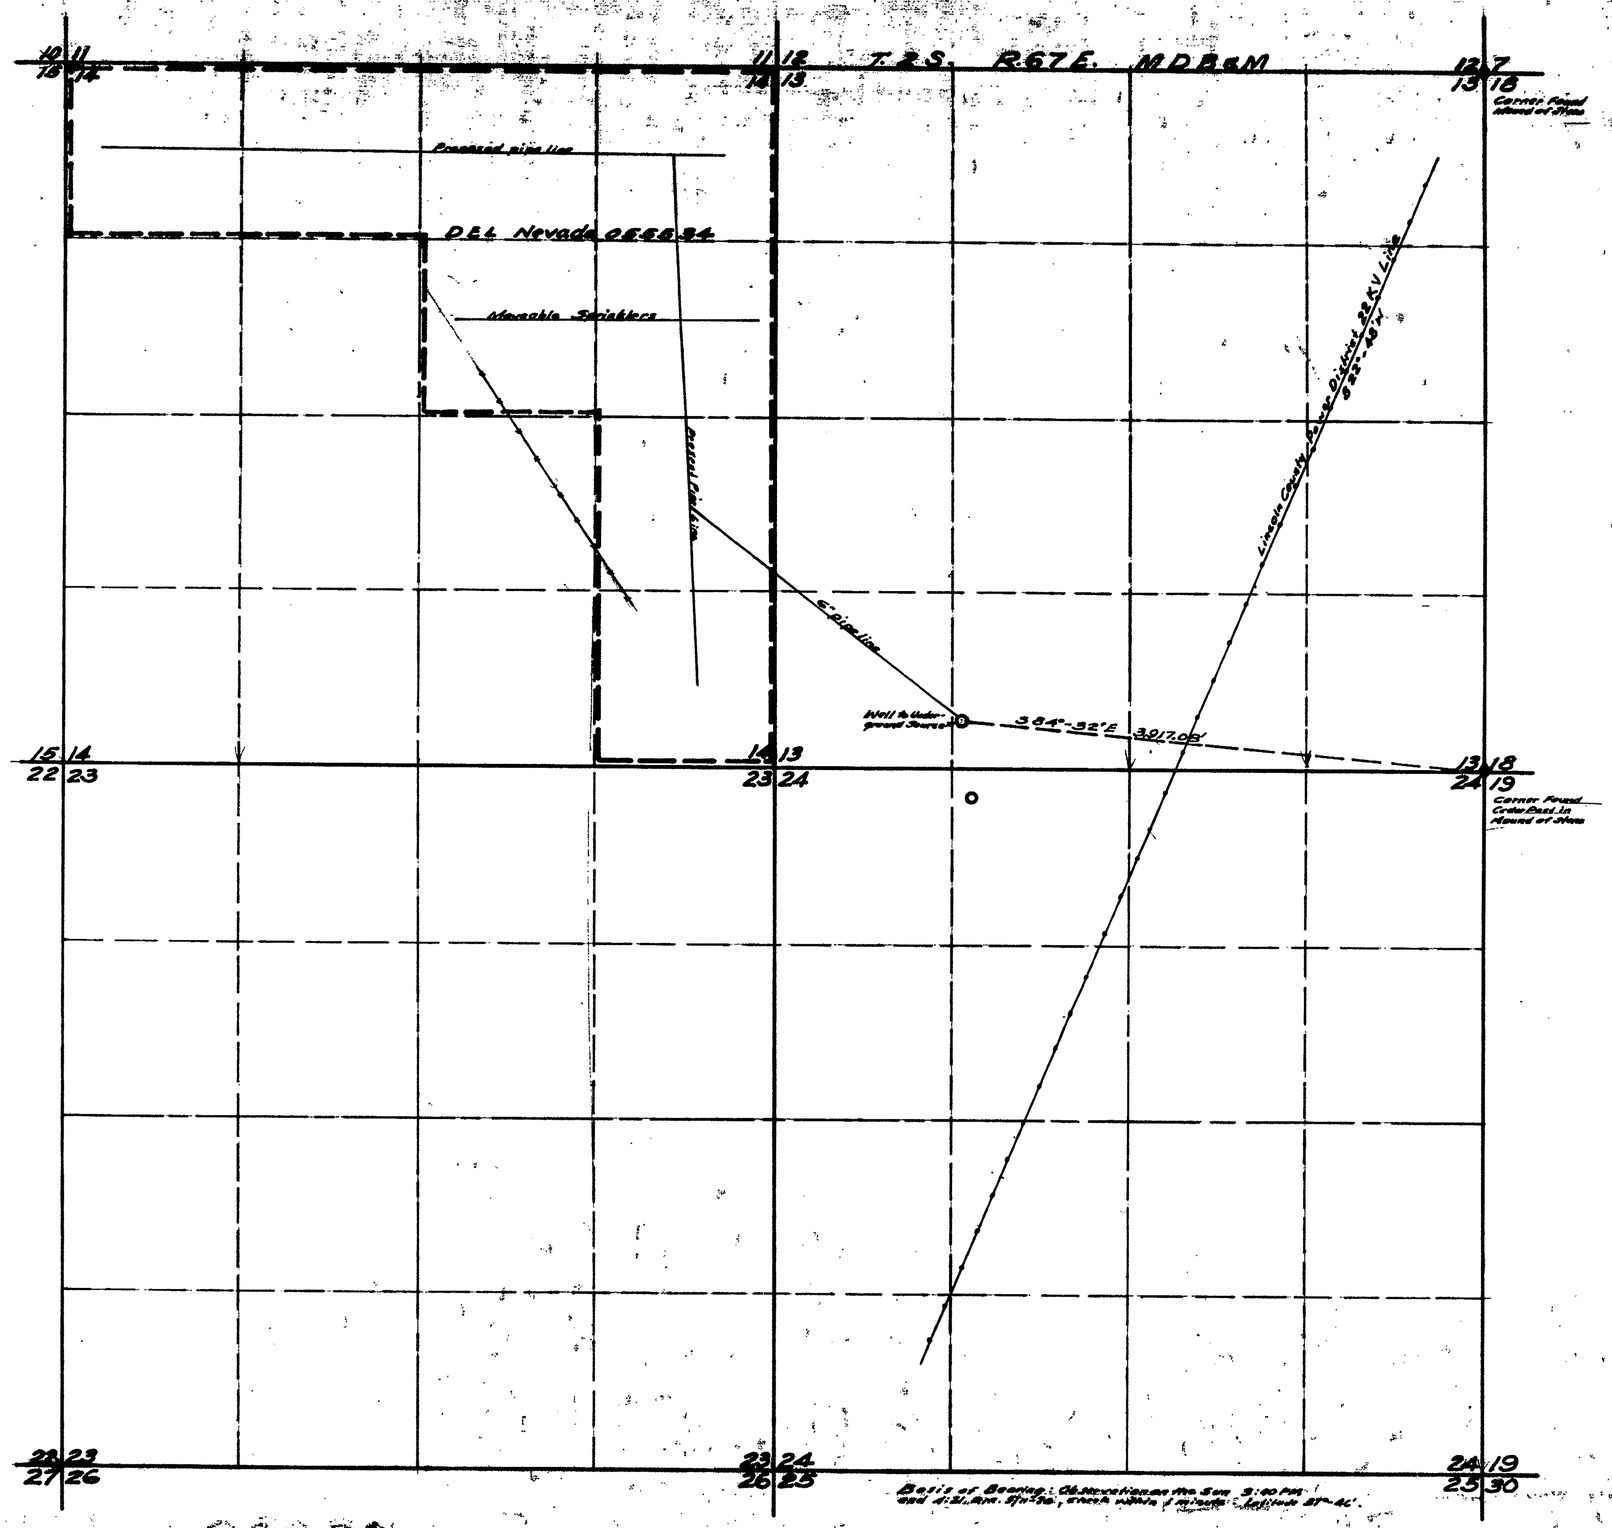

TRUE NORTH

State of Nevada } SS.
County of Lincoln }

I, Reginald G. Lee, being first duly sworn, depose and say that this map, consisting of one sheet, has been correctly drawn to the designated scale from field notes of a survey made by me, between the tenth day of May, and the fifteenth day of May, 1970; that it truly and correctly represents the proposed location and extent of the works used to divert water from Underground Source in Lincoln County, by Marsha L. Bingham for irrigation purposes. That the proposed point of diversion, the approximate location and size of the diverting channel, all reservoirs or basins, the location and names of all other works which will cross or connect with the proposed works, and the boundary of all lands, showing by 40-acre subdivisions the areas proposed to be irrigated, are fully and correctly designated thereon.

Reginald G. Lee
State Water Right Surveyor

Subscribed and Sworn to before me
this 14th day of May, 1970.

Colleen Flinspach
Notary Public

COLLEEN FLINSPACH
Notary Public — State of Nevada
Lincoln County
My Commission Expires Sept. 20, 1973

Scale 1" = 600'

OFFICE
STATE ENGINEER

FILED
MAY 15 1970
STATE ENGINEER'S OFFICE

MAP

TO ACCOMPANY APPLICATION
TO APPROPRIATE WATER FOR
IRRIGATION APP. NO.
BY MARSHA L. BINGHAM
FROM UNDERGROUND SOURCE
FOR DEL. NEVADA CORP.

25615