Section 32, Township 16 South, Range 51 East,
Mount Diablo Meridian, Nye County, Nevada

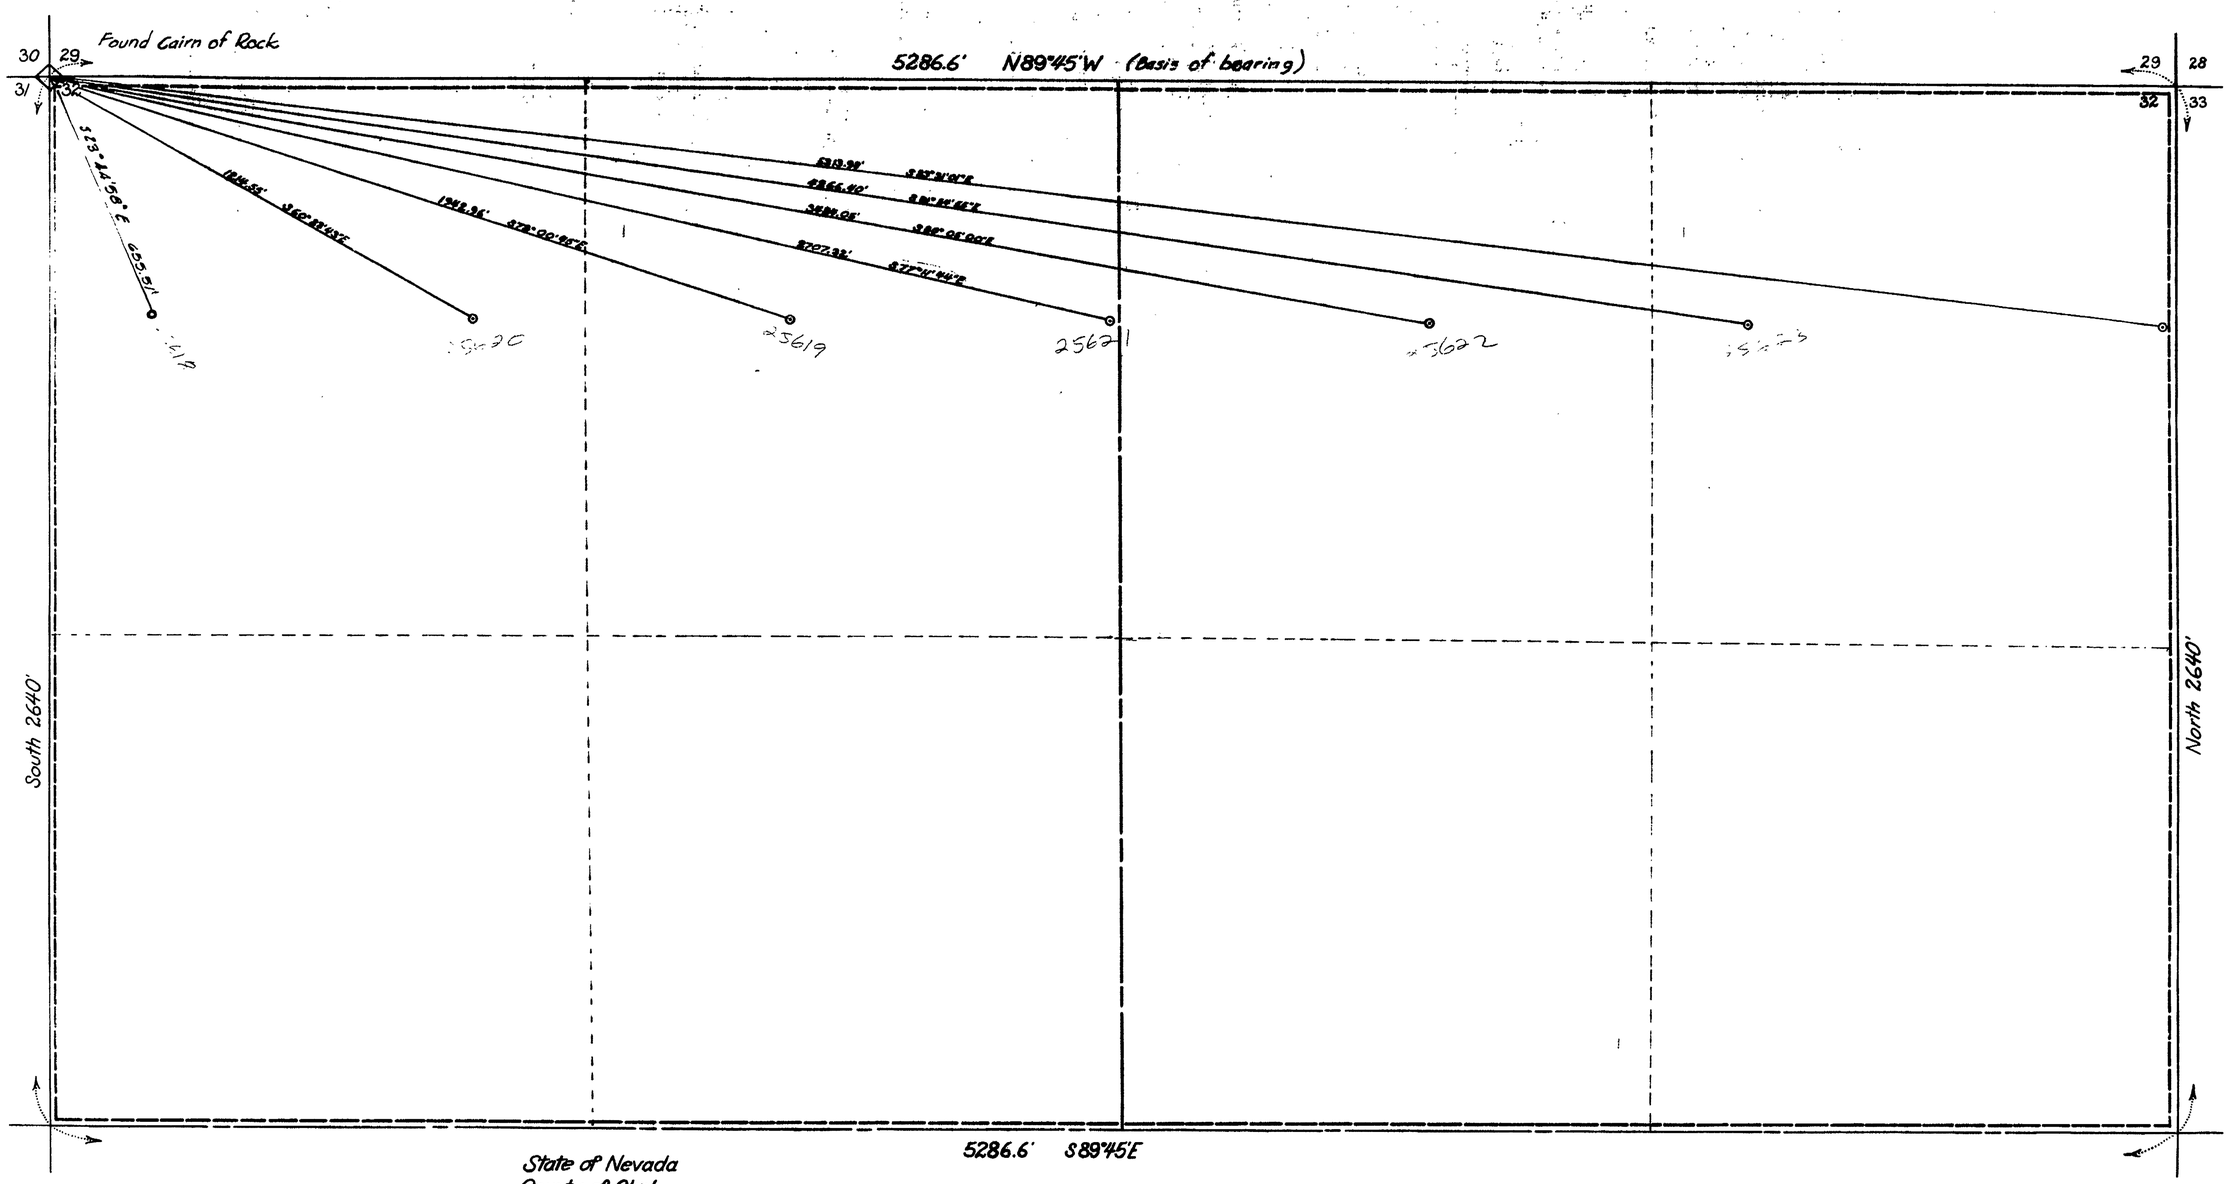

State of Nevada
County of Clark

I, Robert J. McNutt, being first duly sworn, depose and say that this map has been correctly drawn to the designated scale from field notes of a survey made under my supervision and direction on the 17th day of July, 1970, that it truly and correctly represents the proposed location and extent of the works used to divert water from an underground source, in Nye County, by Thermal Energy Corporation for manufacturing purposes.

Subscribed and sworn before me this 20th day of July 1970

Notary Public-State of Nevada
CLARK COUNTY
KLAUDIA G. SCALES
My Commission Expires Mar. 30, 1972

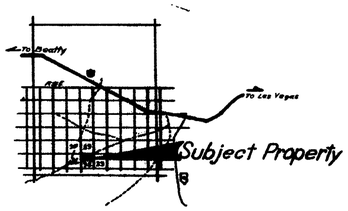

Vicinity Map

State Water Rights Surveyor № 303

FILED
AUG 3 1970
STATE ENGINEER'S OFFICE

RECEIVED
AUG 3 1970
STATE ENGINEER'S OFFICE

Scale: 1" = 200'

Map to accompany application to appropriate Water for industrial purposes by Thermal Energy Company from an underground source.

25623 25622 25621 25620 25619 File Under 25618