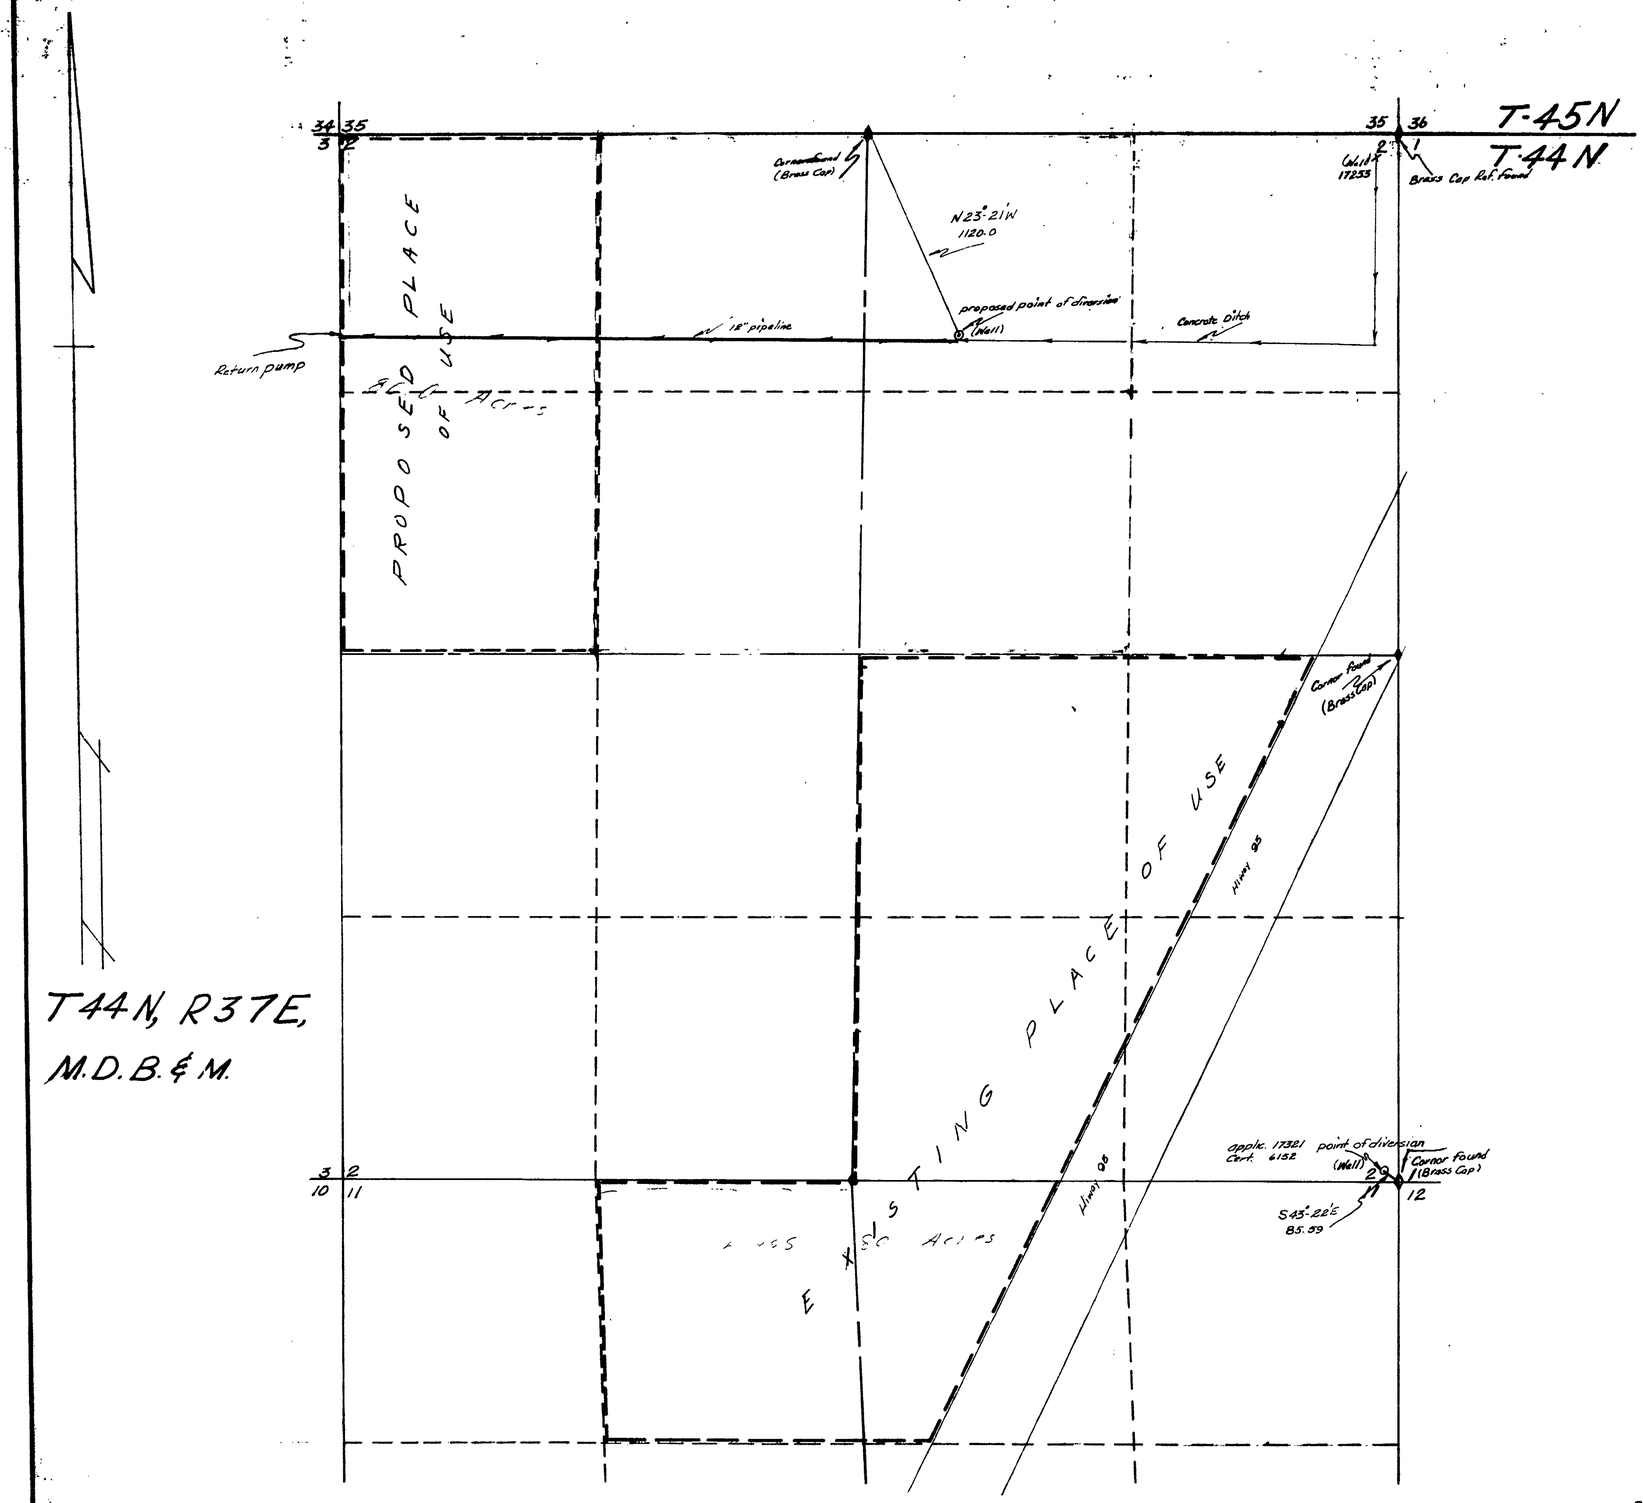

T44N, R37E,
M.D.B.&M.

STATE OF NEVADA }
COUNTY OF HUMBOLDT } SS.

I, J.R. Caldwell, being first duly sworn, depose and say that this map, has been correctly drawn to the designated scale from field notes of a survey made by me on the 13th day of May 1970; that it truly and correctly represents the proposed location and extent of the works used to divert water from underground in Humboldt County, by Carl C. & Helen N. Ball for irrigation purposes. That the proposed point of diversion, the approximate location and size of the diverting channel, all reservoirs or basins, the location and names of all other works which will cross or connect with the proposed works, and the boundary of all lands, showing by 40 acre subdivisions the areas proposed to be irrigated, are fully and correctly designated thereon.

J R Caldwell
State Water Rights Surveyor #276

REGISTERED LAND SURVEYOR STATE OF NEVADA
J. R. CALDWELL
No. 626

Subscribed and sworn to before me this 15th day of May, 1970.

Harold R. Thomas

HAROLD R. THOMAS
Notary Public — State of Nevada
Humboldt County
My Commission Expires Jan. 24, 1971

100 0 100 200 1000 1600

25629

FILED
MAY 22 1970
STATE ENGINEER'S OFFICE

OFFICE
STATE ENGINEER
1970 MAY 22 PM 2 32

OFFICE
STATE ENGINEER
1970 MAY 18 PM 4 03

MAP
TO ACCOMPANY APPLICATION
TO CHANGE THE POINT
OF DIVERSION & PLACE OF USE
FOR IRRIGATION
BY CARL C. BALL & HELEN N. BALL
FROM UNDERGROUND
IN HUMBOLDT COUNTY, NEVADA

25629