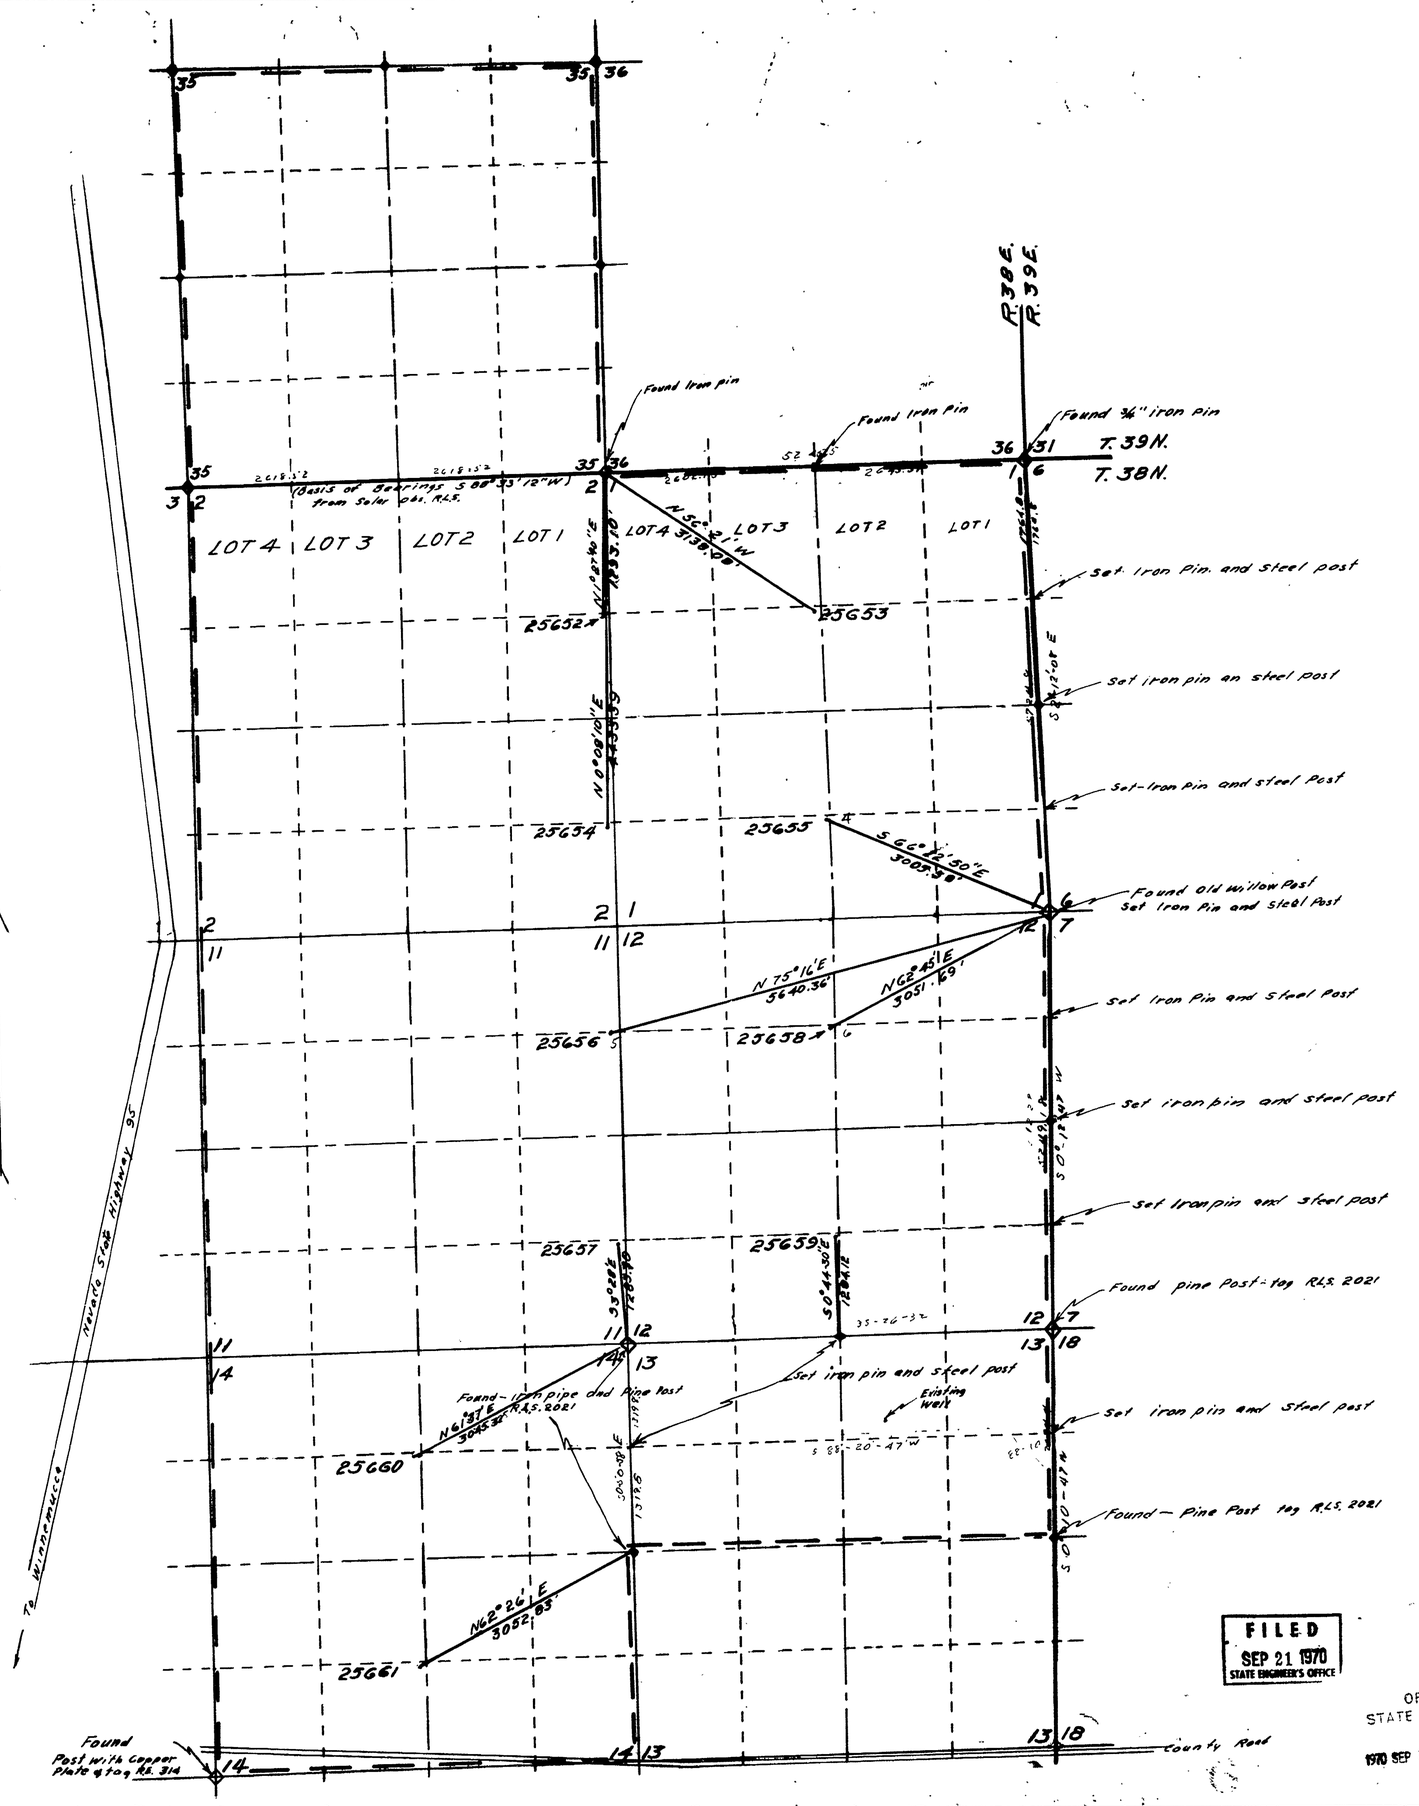

STATE OF NEVADA }
COUNTY OF HUMBOLDT } SS

I, J.R. Caldwell, being first duly sworn, depose and say that this map has been correctly drawn to the designated scale from field notes of a survey made by me, or under my direction and supervision, between the 8th day and the 16th day of September, 1970. that it truly and correctly represents the proposed location and extent of the works used to divert water from underground in Humboldt County, by Clair Kracaw & Sons, Inc. for irrigation and domestic purposes. That the proposed point of diversion, the approximate location and size of the diverting channel, all reservoirs or basins, the location and names of all other works which will cross or connect with the proposed works, and the boundary of all lands showing by 40-acre subdivisions the areas proposed to be irrigated, are fully and correctly designated thereon.

J R Caldwell
State Water Right Surveyor #276

NEVADA SURVEYOR SEAL
J. R. CALDWELL
No. 626

Subscribed and sworn to before me this 17th day of September, 1970.

James A Callahan

Scale 1" = 1000

1000 0 1000 2000 3000 4000

FILED
SEP 21 1970
STATE ENGINEER'S OFFICE

OFFICE
STATE ENGINEER
1970 SEP 21 AM 11 06

25652
53
54
55
56
57
58
59
61

MAP TO ACCOMPANY APPLICATION TO APPROPRIATE WATER

FOR Irrigation & Domestic
BY Clair Kracaw & Sons, Inc.
FROM Underground
IN Humboldt County, Nev.

25661 25660 25659 25658 25657 25656 25655 25654 25653 FILE UNDER 25652

CULTURAL MAP TABULATION

SECTION	SUBDIVISION	TWN.	RGE.	CULTIVATED ACREAGE	DESCRIPTION OF CULTURE	DATE OF FIRST CULTURE
35	NW 4 NW 4	39 N	38E	39.10	P=POTATOES	
"	NE 4 NW 4	"	"	39.46	P	
"	SW 4 NW 4	"	"	39.46	P	
"	SE 4 NW 4	"	"	39.82	P	
"	NW 4 NE 4	"	"	39.10	P	
"	NE 4 NE 4	"	"	39.00	P	
"	SW 4 NE 4	"	"	39.46	P	
"	SE 4 NE 4	"	"	39.36	P	
"	NW 4 SW 4	"	"	39.40	W=WHEAT	
"	NE 4 SW 4	"	"	39.46	W	
"	SW 4 SW 4	"	"	38.55	W	
"	SE 4 SW 4	"	"	38.91	W	
"	NW 4 SE 4	"	"	39.10	P	
"	NE 4 SE 4	"	"	39.00	P	
"	SW 4 SE 4	"	"	38.09	P	
"	SE 4 SE 4	"	"	38.00	P	
2	NW 4 NW 4	39 N	38 E	38.54	W	
"	NE 4 NW 4	"	"	38.54	W	
"	SW 4 NW 4	"	"	39.46	W	
"	SE 4 NW 4	"	"	39.46	W	
"	NW 4 NE 4	"	"	38.09	P	
"	NE 4 NE 4	"	"	37.34	P	
"	SW 4 NE 4	"	"	39.82	P	
"	SE 4 NE 4	"	"	39.07	P	
"	NW 4 SW 4	"	"	39.10	W	
"	NE 4 SW 4	"	"	39.10	W	
"	SW 4 SW 4	"	"	39.10	W	
"	SE 4 SW 4	"	"	39.46	W	
"	NW 4 SE 4	"	"	39.46	P	
"	NE 4 SE 4	"	"	39.28	P	
"	SW 4 SE 4	"	"	39.46	P	
"	SE 4 SE 4	"	"	38.92	P	
11	NW 4 NW 4	"	"	39.10	W	
"	NE 4 NW 4	"	"	39.10	W	
"	SW 4 NW 4	"	"	39.10	W	
"	SE 4 NW 4	"	"	39.10	W	
"	NW 4 NE 4	"	"	39.46	W	
"	NE 4 NE 4	"	"	39.46	P	
"	SW 4 NE 4	"	"	38.71	P	
"	SE 4 NE 4	"	"	38.71	P	
"	NW 4 SW 4	"	"	39.46	W	
"	NE 4 SW 4	"	"	39.46	W	
"	SW 4 SW 4	"	"	39.46	W	
"	SE 4 SW 4	"	"	39.46	W	
"	NW 4 SE 4	"	"	39.46	P	
"	NE 4 SE 4	"	"	39.46	P	
"	SW 4 SE 4	"	"	39.82	P	
"	SE 4 SE 4	"	"	39.07	P	
12	NW 4 NW 4	"	"	39.07	P	
"	NE 4 NW 4	"	"	39.81	B=BARLEY	
"	SW 4 NW 4	"	"	39.46	B	
"	SE 4 NW 4	"	"	39.46	B	
"	NW 4 NE 4	"	"	39.09	B	
"	NE 4 NE 4	"	"	39.81	P	
"	SW 4 NE 4	"	"	39.82	P	
"	SE 4 NE 4	"	"	39.07	P	
"	NW 4 SW 4	"	"	39.46	W	
"	NE 4 SW 4	"	"	39.46	W	
"	SW 4 SW 4	"	"	39.46	W	
"	SE 4 SW 4	"	"	39.46	W	
"	NW 4 SE 4	"	"	39.82	P	
"	NE 4 SE 4	"	"	39.81	P	
"	SW 4 SE 4	"	"	39.46	P	
"	SE 4 SE 4	"	"	39.07	P	
14	NW 4 NW 4	"	"	39.46	P	
"	NE 4 NW 4	"	"	39.10	W	
"	SW 4 NW 4	"	"	39.10	W	
"	SE 4 NW 4	"	"	39.10	W	
"	NW 4 NE 4	"	"	39.46	P	
"	NE 4 NE 4	"	"	38.71	P	
"	SW 4 NE 4	"	"	38.71	P	
"	SE 4 NE 4	"	"	39.46	W	
"	NW 4 SW 4	"	"	39.46	W	
"	NE 4 SW 4	"	"	38.55	W	
"	SW 4 SW 4	"	"	38.55	W	
"	SE 4 SW 4	"	"	39.82	P	
"	NW 4 SE 4	"	"	39.07	P	
"	NE 4 SE 4	"	"	38.91	P	
"	SW 4 SE 4	"	"	38.91	P	
"	SE 4 SE 4	"	"	38.16	P	
13	NW 4 NW 4	"	"	39.81	B	
"	NE 4 NW 4	"	"	39.46	B	
"	SW 4 NW 4	"	"	39.46	B	
"	SE 4 NW 4	"	"	39.09	B	
"	NW 4 NE 4	"	"	39.81	P	
"	NE 4 NE 4	"	"	39.46	P	
"	SW 4 NE 4	"	"	39.46	P	
"	SE 4 NE 4	"	"	39.46	P	
TOTAL:				4072.11		

TOTALS 625.27 | 624.50 | 622.82 | 626.07 | 632.37 | 624.72 | 316.36

STATE OF NEVADA
COUNTY OF HUMBOLDT } S.S.

I C.H. KETCHAM, BEING FIRST DULY SWORN, DEPOSE AND SAY THAT THIS MAP, CONSISTING OF ____ SHEET, HAS BEEN CORRECTLY DRAWN TO THE DESIGNATED SCALE FROM FIELD NOTES OF A SURVEY MADE BY ME, ON THE FROM 9-9-74 TO 9-12 ,1974; THAT IT TRULY AND CORRECTLY REPRESENTS THE PROPOSED LOCATION AND EXTENT OF THE WORKS USED TO DIVERT WATER FROM UNDERGROUND IN HUMBOLDT COUNTY, BY WINNEMUCCA FARMS INC. FOR IRRIGATION PURPOSES UNDER APPLICATION NO.(S) 25652 TO 25661 INCL. THAT THE POINT OF DIVERSION, THE LOCATION, SIZE OF DIVERTING CHANNEL, LOCATION AND DESCRIPTION OF ALL MEASURING DEVICES, THE LOCATION AND EXTENT OF LANDS OWNED OR CONTROLLED BY THE APPLICANT UPON WHICH WATER APPLIED FOR UNDER APPLICATION NO.(S) 25652 TO 25661 INCL. IS USED, TOGETHER WITH THE AREA AND KIND OF CULTURE IN EACH 40-ACRE SUBDIVISION, AND THE LOCATION AND NAMES OF ALL OTHER WORKS OR STREAMS WHICH ARE CROSSED BY OR CONNECTED WITH SAID WORKS ARE FULLY AND CORRECTLY DESIGNATED THEREON.

C. H. Ketcham
STATE WATER-RIGHT SURVEYOR R.L.S. 3049

SUBSCRIBED AND SWORN TO BEFORE ME THIS 12th DAY OF September, 1975.

Barbara A. Ketcham
NOTARY PUBLIC HUMBOLDT COUNTY, NEVADA

BARBARA A. KETCHAM
Notary Public - State of Nevada
Humboldt County
My Commission Expires March 12, 1979

65856
65853
65850
65848
65845
65844
65843
65842
65841
65839
65838
65837
65836
65832 29662 CERTIFICATE NO. 8922 ISSUED 2-4-77
65831 29663 CERTIFICATE NO. 8923 ISSUED 2-4-77
65830
30594 25652 CERTIFICATE NO. 8681 ISSUED 1-7-76
30592 25653 CERTIFICATE NO. 8682 ISSUED 1-7-76
25654 CERTIFICATE NO. 8683 ISSUED 1-7-76
25656 CERTIFICATE NO. 8684 ISSUED 1-7-76
25658 CERTIFICATE NO. 8685 ISSUED 1-7-76
25659 CERTIFICATE NO. 8686 ISSUED 1-7-76
30591 25655 CERTIFICATE NO. 8751 ISSUED 4-5-76
30590 25657 CERTIFICATE NO. 8752 ISSUED 4-5-76

CERTIFICATE NO. ____ ISSUED ____

BASIS OF BEARINGS FROM USBLM. SURVEY

LEGEND
W = WHEAT
P = POTATOES
B = BARLEY
= BURIED MAINLINE & 12' RD.
= PLACE OF USE.

MAP
TO ACCOMPANY PROOF of BENEFICIAL USE UNDER APPLICATION NO'S 25652 TO 25661 INCL. & TO CHANGE P.O.D. NO'S 25660 - 25661

By: WINNEMUCCA FARMS INC.
From: UNDERGROUND

9-8-75

C.H. "PETE" KETCHAM — REGISTERED LAND SURVEYORS
P.O. BOX 461 WINNEMUCCA, NEVADA

FILED

T38N T39N R38E M.D.B.M.

29663 29662 25659 25658 25657 25656 25655 25654 25653 25652

File under