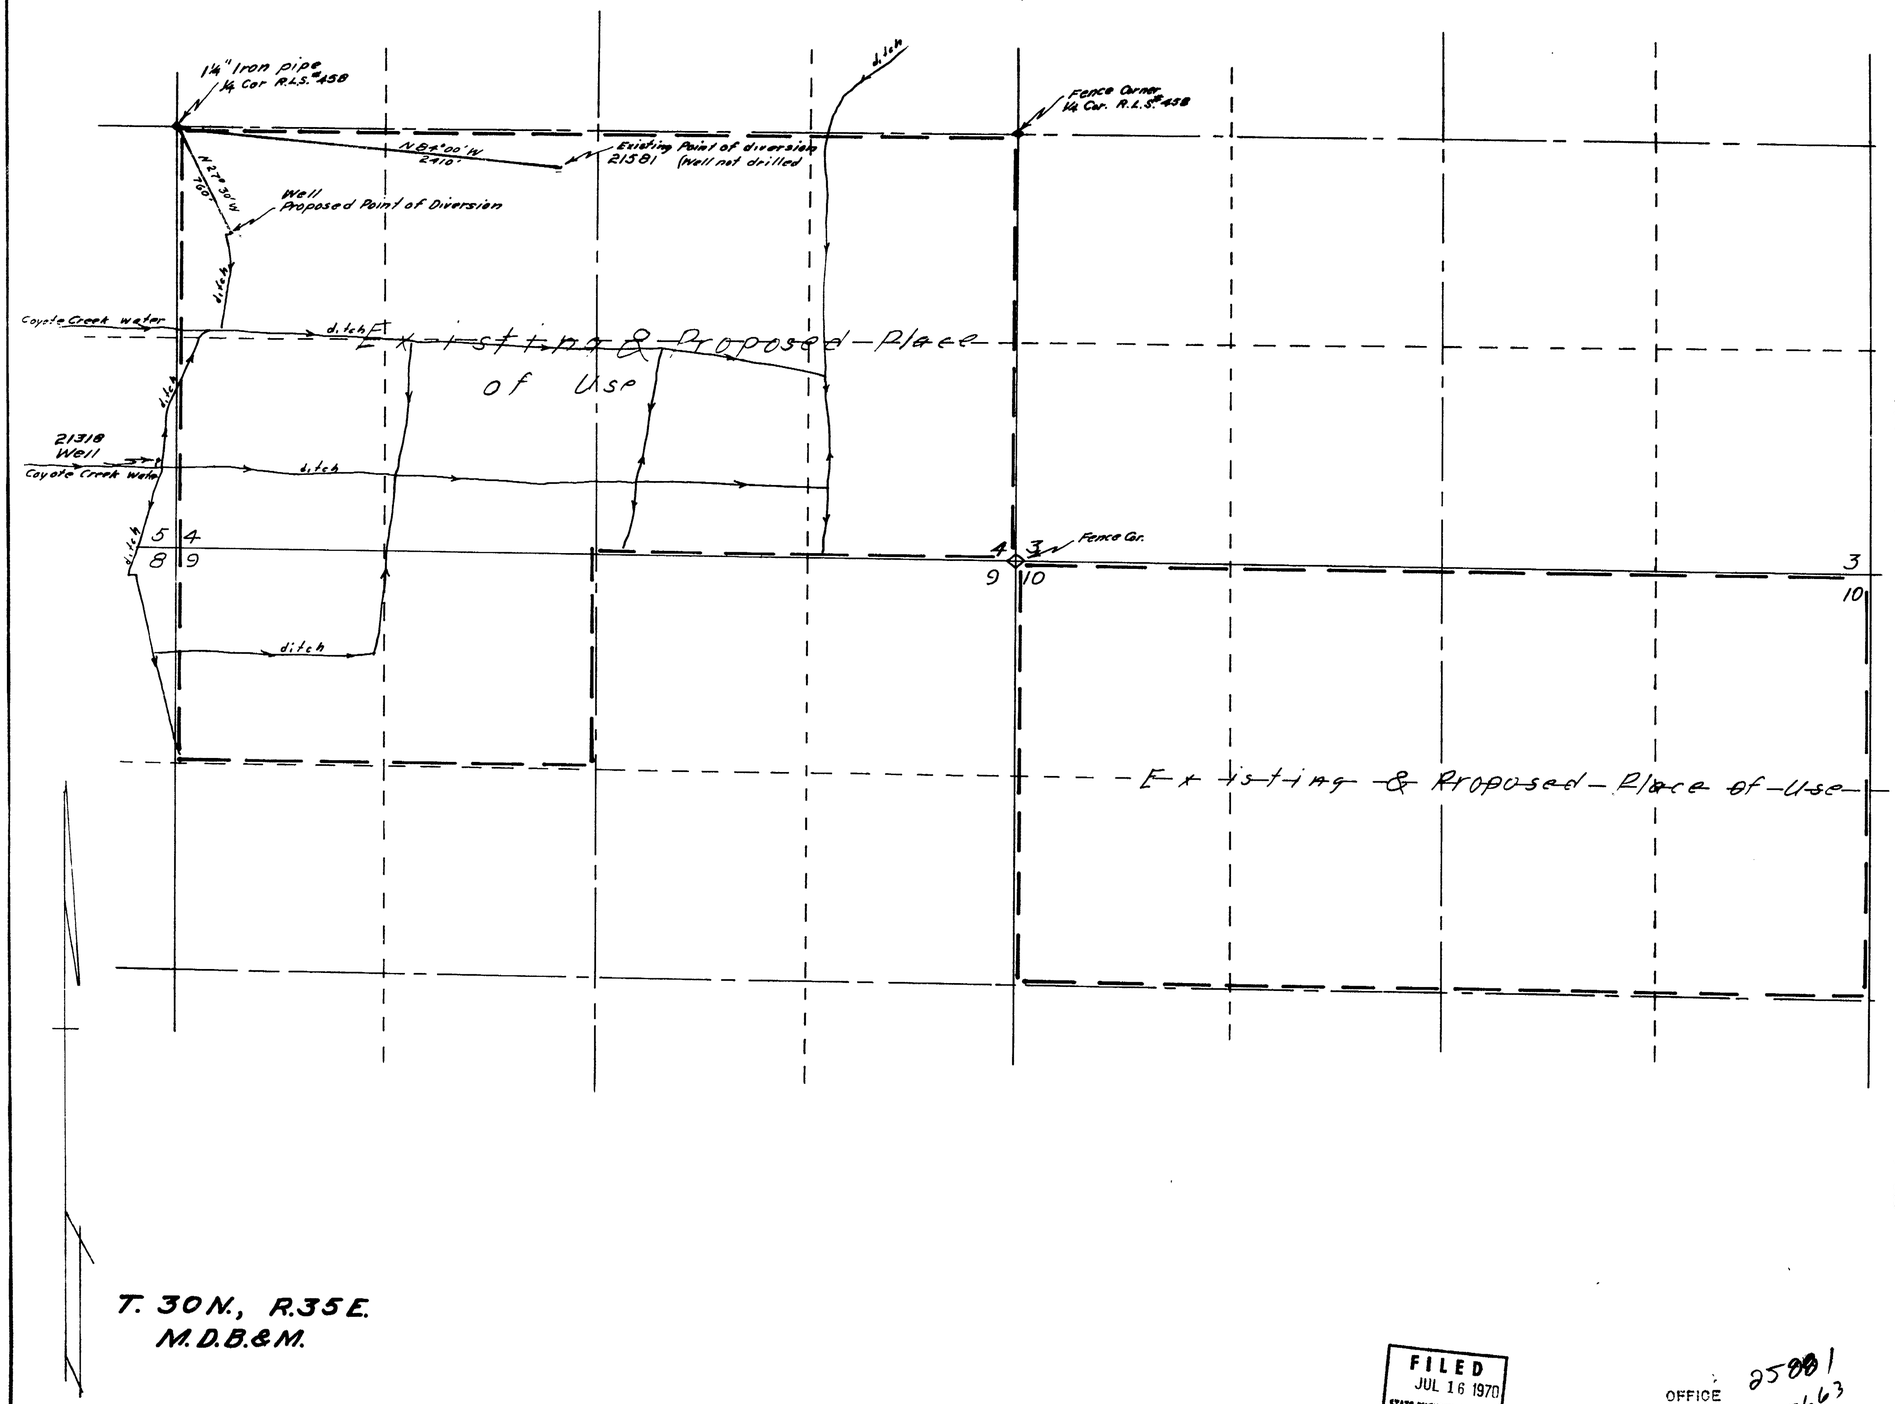

T. 30N., R.35E.
M.D.B.&M.

STATE OF NEVADA
COUNTY OF HUMBOLDT } S.S.

I, J. R. Caldwell, being first duly sworn, depose and say that this map has been correctly drawn to the designated scale from field notes of a survey made by me on the 4th day of March, 1970 that it truly and correctly represents the proposed location and extent of the works used to divert water from an underground source in Pershing County by Duncan & Michiels for Irrigation purposes. That the proposed point of diversion the approximate location and size of the diverting channel, all reservoirs or basins the location and names of all other works which will cross or connect with the proposed works and the boundary of all lands, showing by 40-acre subdivisions the areas proposed to be irrigated are fully and correctly designated thereon.

J. R. Caldwell
State Water Right Surveyor #276

REGISTERED LAND SURVEYOR - STATE OF NEVADA
J. R. CALDWELL
No. 626

subscribed and sworn to before me this 6th day of April, 1970
James A. Callahan

scale 1" = 500'

500 0 500 1000 1500 2000

FILED
JUL 16 1970
STATE ENGINEER'S OFFICE

OFFICE
STATE ENGINEER
1970 JUL 16 AM 9 19

25881
25663

MAP TO ACCOMPANY APPLICATION TO CHANGE THE POINT OF DIVERSION

FOR Irrigation
BY Duncan & Michiels
FROM Underground
IN Pershing County, Nevada

25663 - 25881