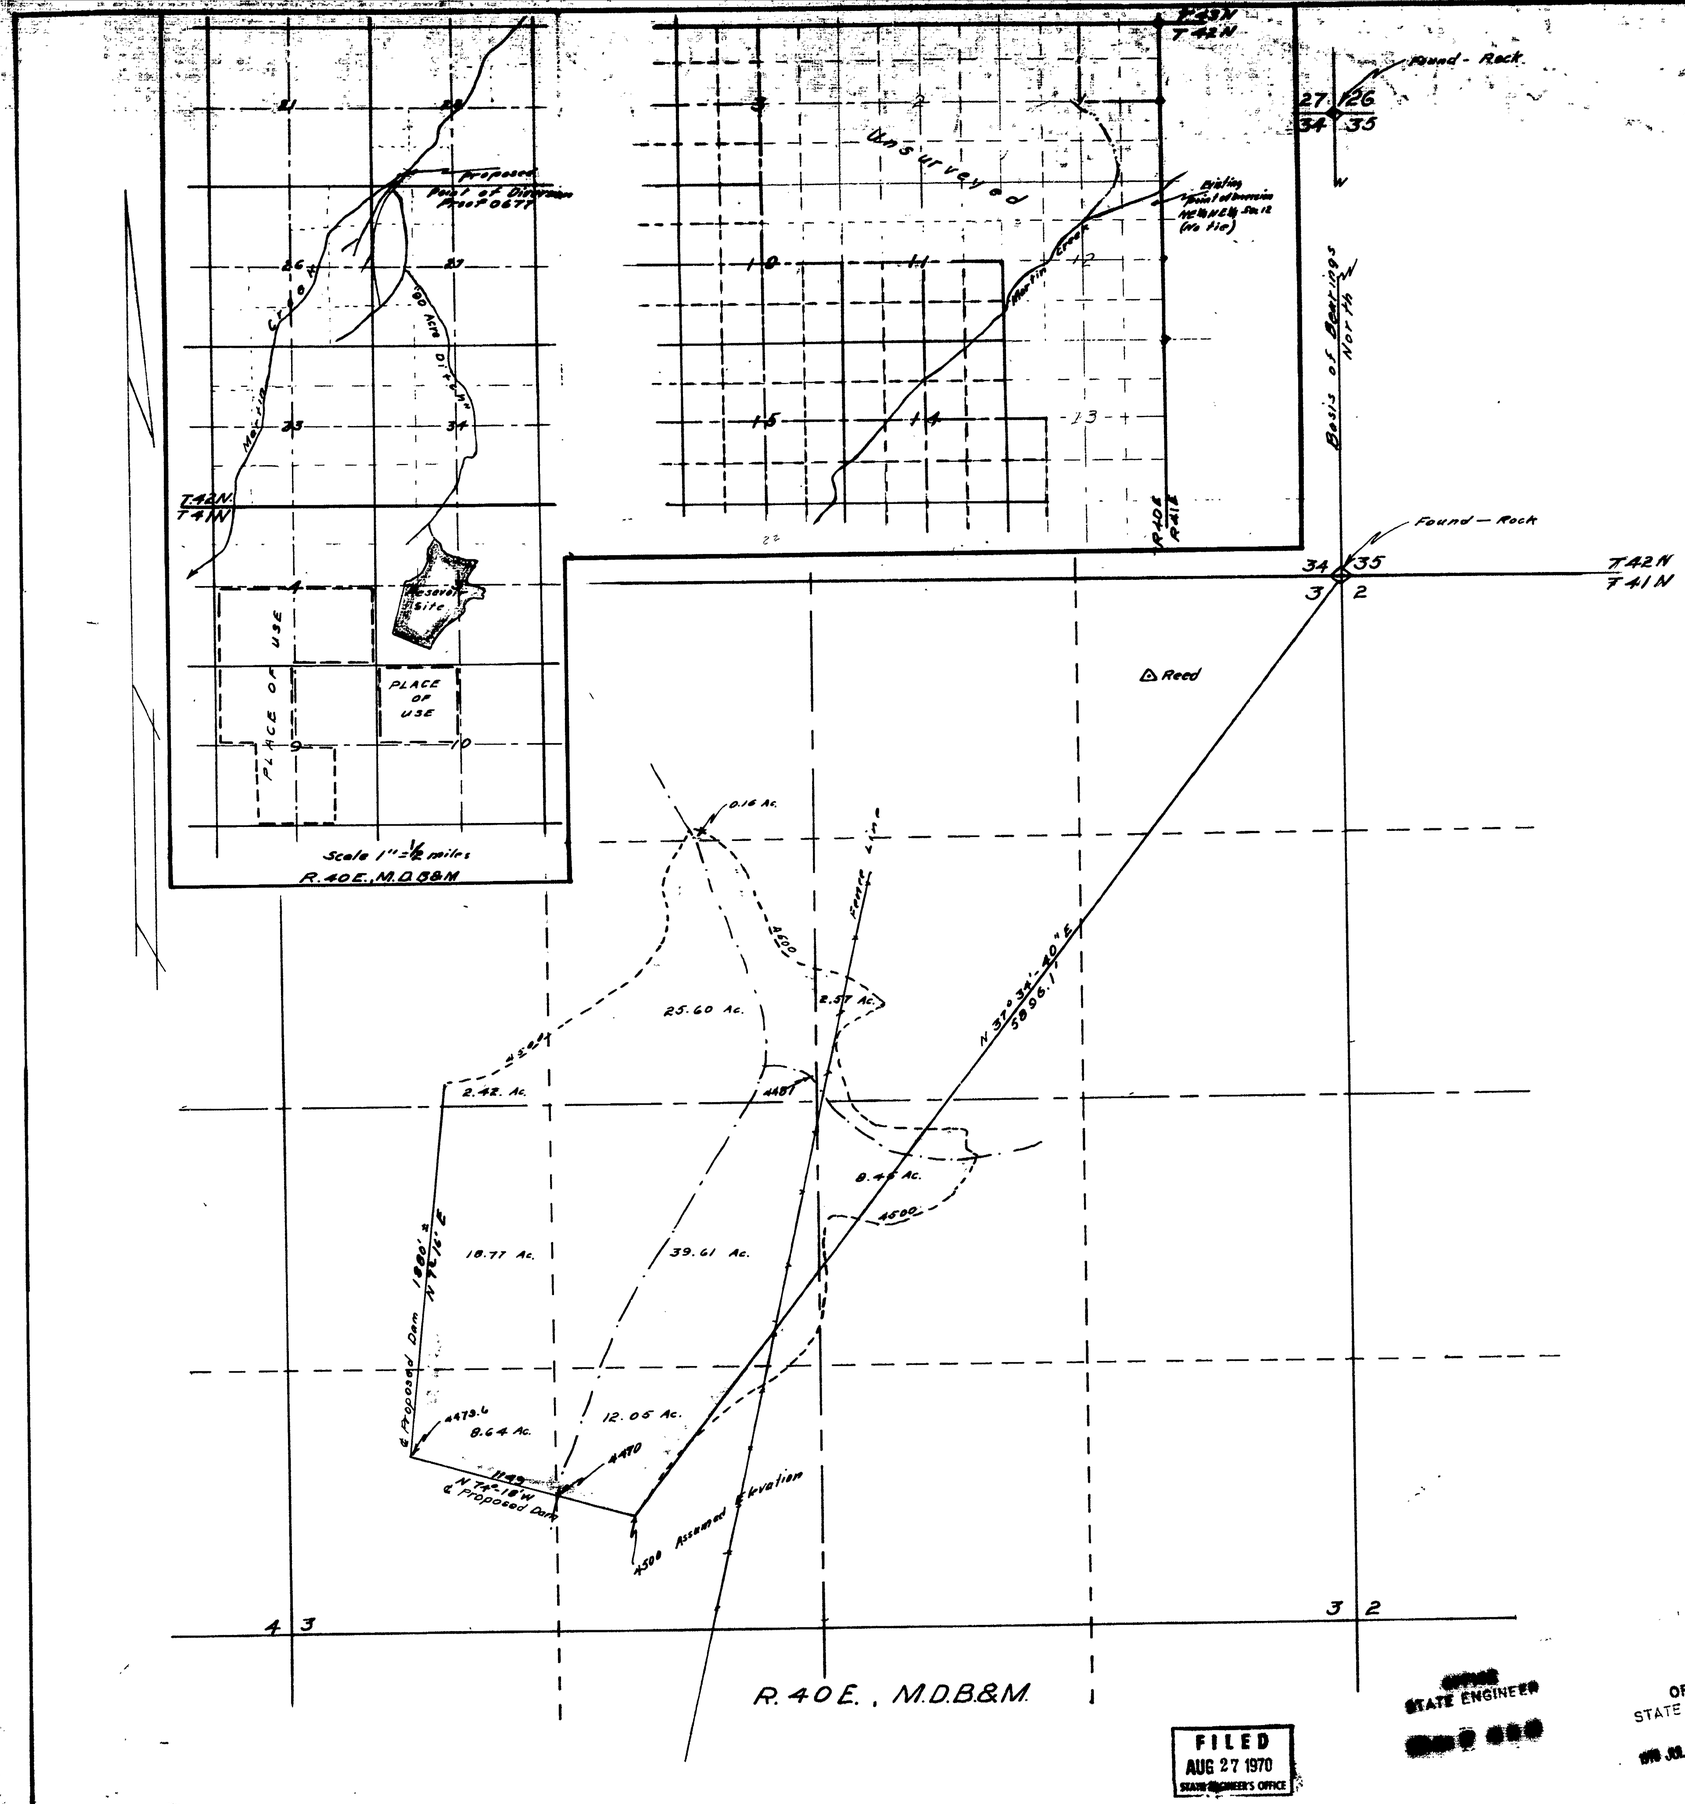

Section	Subdivision	Township	Range	Acres
3	NE¼ NW¼	41 N	40 E	0.16
"	SE¼ NW¼	"	"	23.60
"	SW¼ NW¼	"	"	2.42
"	SW¼ NE¼	"	"	2.57
"	NW¼ SE¼	"	"	8.46
"	NW¼ SW¼	"	"	18.77
"	NE¼ SW¼	"	"	39.61
"	SE¼ SW¼	"	"	12.05
"	SW¼ SW¼	"	"	8.64
Total				118.27

STATE OF NEVADA
COUNTY OF HUMBOLDT } S.S.

I, J. R. Caldwell, being first duly sworn, depose and say that this map has been correctly drawn to the designated scale from field notes of a survey made by me on the 23rd day of April, 1970, that it truly and correctly represents the proposed location and extent of the works used to divert water from Martin Creek in Humboldt County, by William Stock Farming Co. for irrigation purposes. That the proposed point of diversion, the location and names of all other works which will cross or connect with the proposed works are fully and correctly designated thereon.

J. R. Caldwell
State Water Right Surveyor #276

REGISTERED LAND SURVEYOR · STATE OF NEVADA
J. R. CALDWELL
No. 626

Subscribed and sworn to before me this 16th day of June, 1970.

James A. Callahan

JAMES A. CALLAHAN
NOTARY PUBLIC
HUMBOLDT COUNTY

Scale 1" = 400'

400 0 400 800 1200 1600

FILED
AUG 27 1970
STATE ENGINEER'S OFFICE

OFFICE
STATE ENGINEER

OFFICE
STATE ENGINEER
1970 JUL 6 AM 11 04

25684

MAP
TO ACCOMPANY APPLICATION
TO CHANGE THE POINT OF DIVERSION, THE PLACE OF USE AND STORAGE

FOR Irrigation
BY William Stock Farming Co.
FROM Martin Creek
IN Humboldt County, Nev.

25684