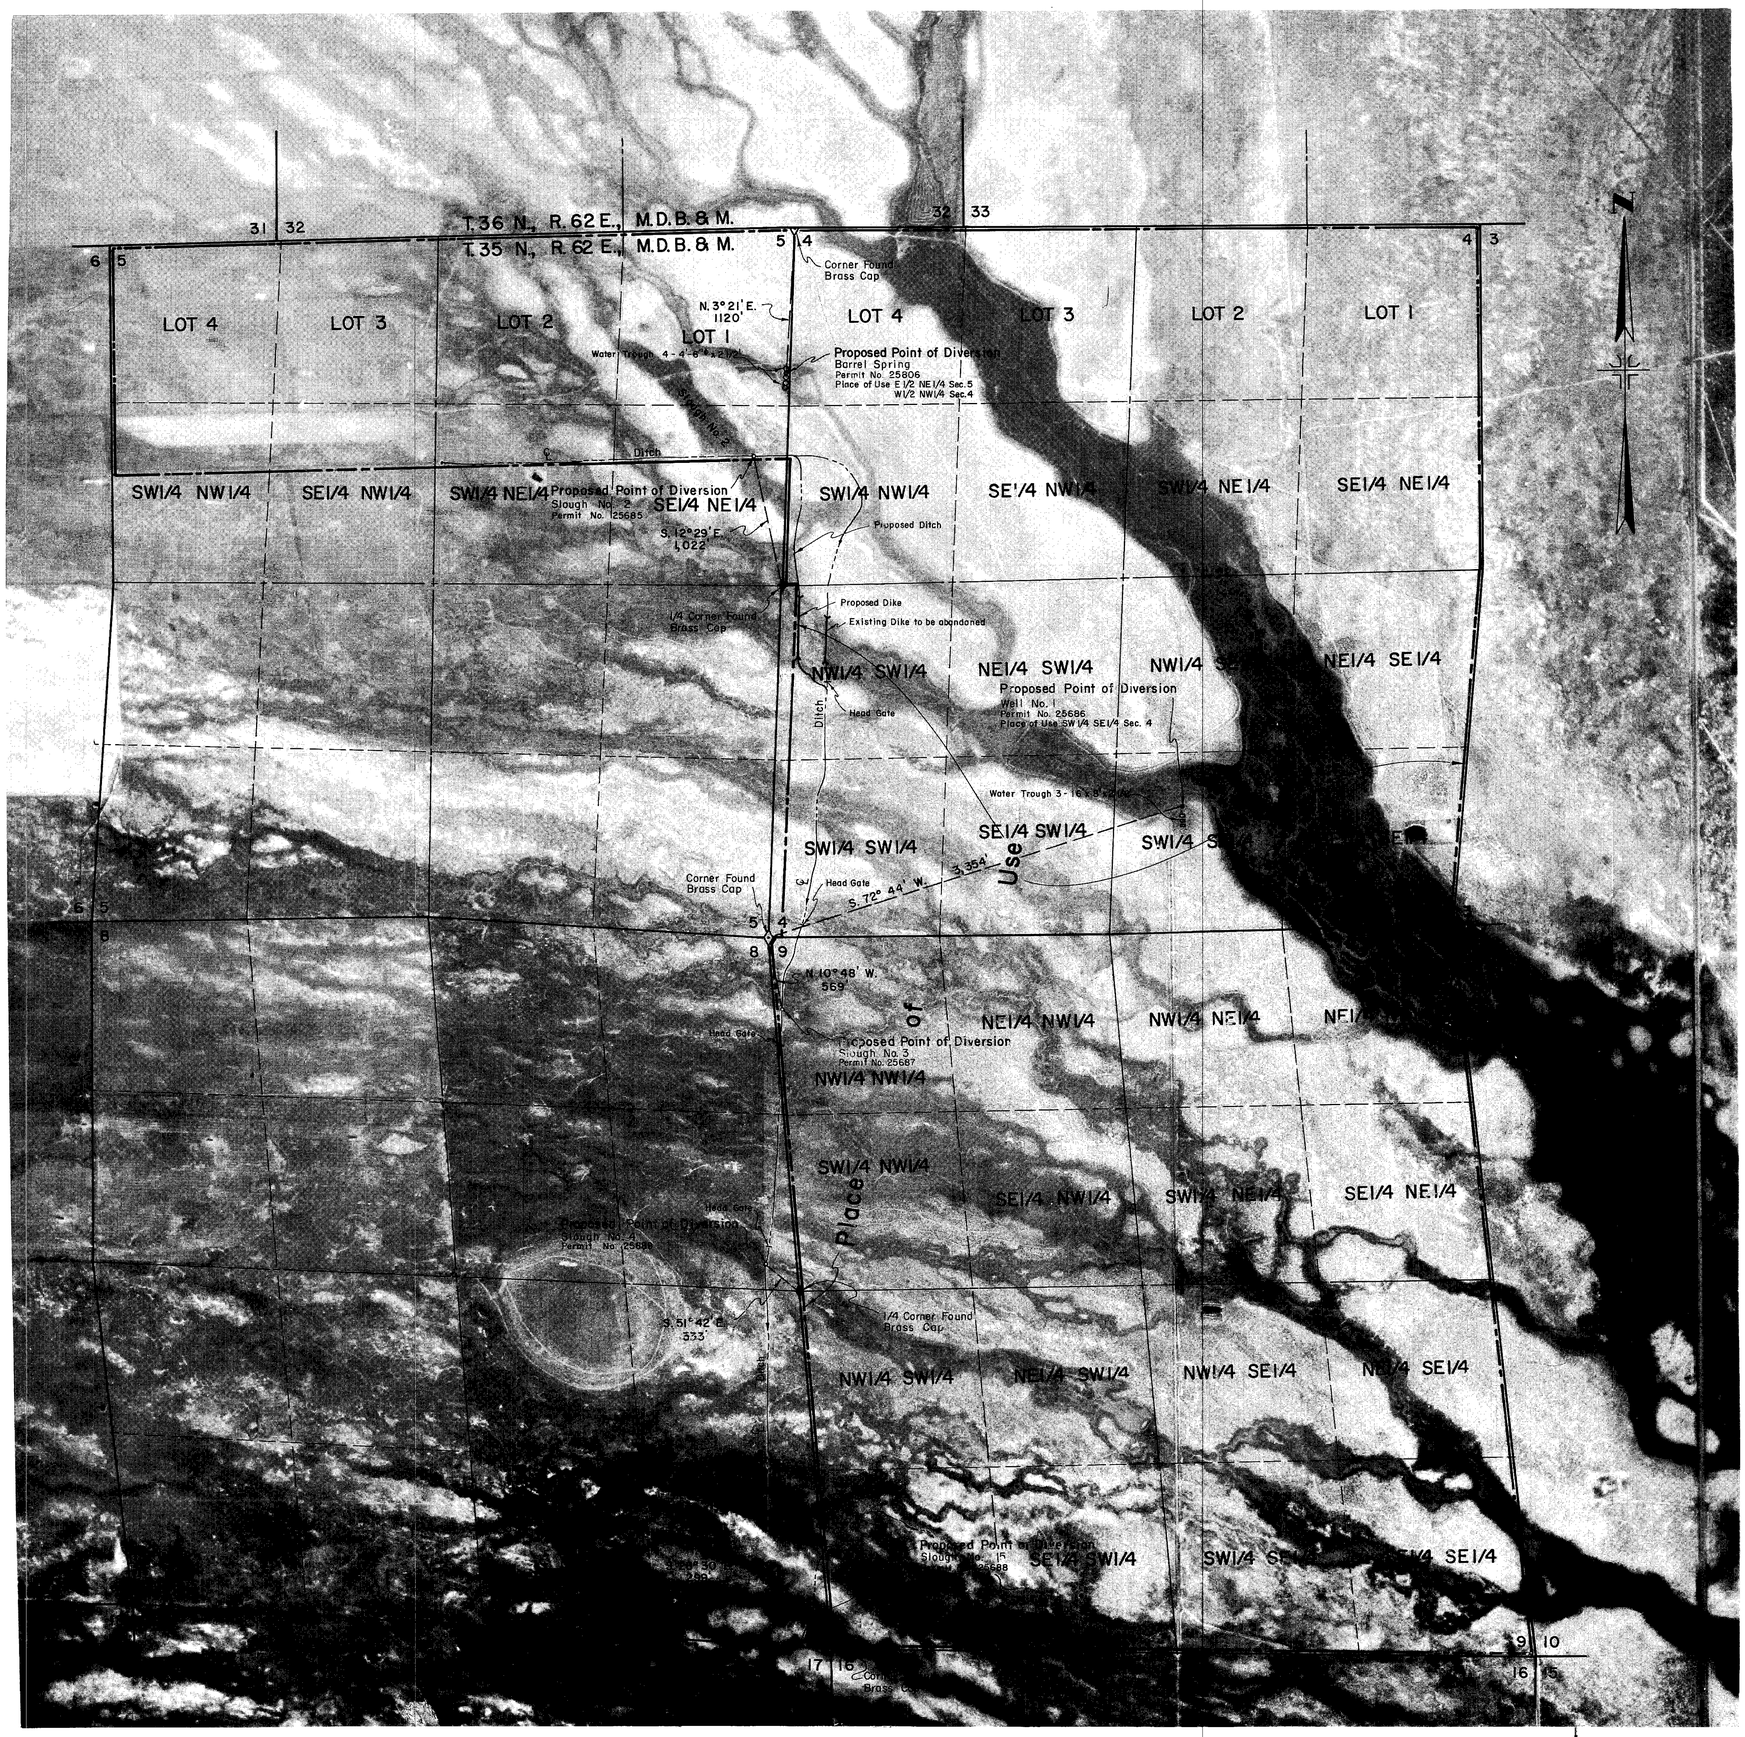

State of Nevada }s.s.
County of Elko

I, Mark Chilton, being first duly sworn, depose and say that this map, consisting of one sheet, has been correctly drawn to the designated scale from field notes of a survey made under my supervision and direction, on the 14th. day of September, 1970; that it truly and correctly represents the proposed location and extent of the works used to divert water from **SLOUGH NO. 2**, in **ELKO COUNTY**, by **BLAIR G. JOHNS & JOSEPHINE B. JOHNS** for irrigation purposes. That the proposed point of diversion, the approximate location and size of the diverting channel, all reservoirs or basins, the location and names of all other works which will cross or connect with the proposed works, and the boundary of all lands, showing by 40-acre subdivisions the areas proposed to be irrigated, are fully and correctly designated thereon.

REGISTERED PROFESSIONAL ENGINEER · STATE OF NEVADA
MARK CHILTON
LAND SURVEYOR CIVIL
NO. 1434

Mark Chilton
State Water Rights Surveyor No. 278

Subscribed and sworn to before me this 9th day of October, 1970.
Notary Public in and for Elko County, Nevada.

Leora Bernadot

Leora Bernadot
Notary Public State of Nevada
ELKO COUNTY, NEVADA
Commission Expires May 2 1974

CERTIFICATE No. 8753 ISSUED 4-5-76
25806 CERTIFICATE No. 8857 ISSUED 10-6-76

RECEIVED OCT 26

FILED OCT 26 STATE ENGINEER'S OFFICE

0 600 1200 1800 2400
Scale 1" = 600'

MAP
TO ACCOMPANY APPLICATION TO APPROPRIATE WATER
FOR IRRIGATION PURPOSES
BY **BLAIR G. JOHNS & JOSEPHINE B. JOHNS**
FROM **SLOUGH NO. 2**

DRAWN BY D. I. J.	APPROVED BY M. C.	CHILTON ENGINEERING 421 COURT STREET ELKO, NEVADA	W70024	0
JOB NO. 2116 - 01	DATE SEPT., 1970		

25806 25689 25688 25687 2568 File UND Bal 25685