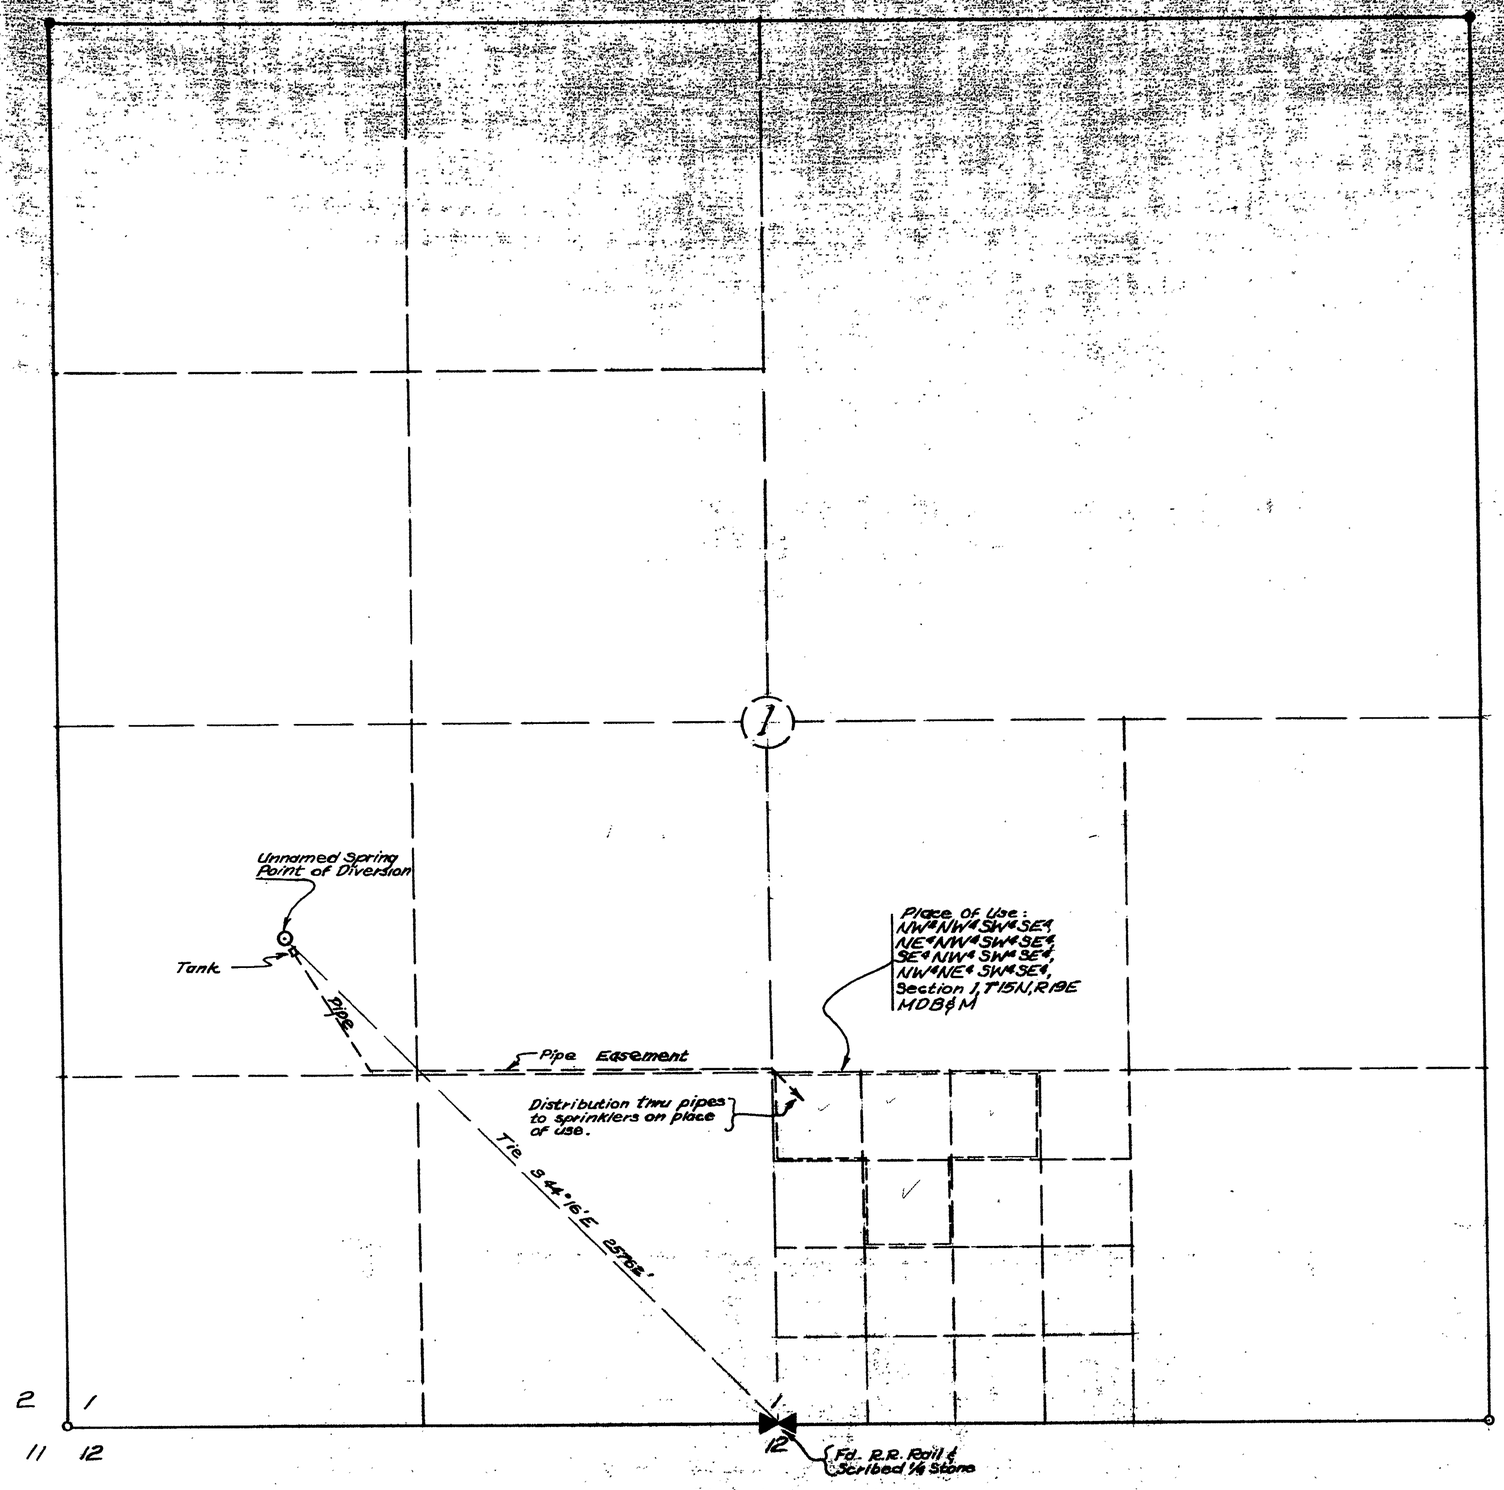

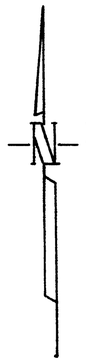

STATE OF NEVADA } ss
CARSON CITY

I, William J. Johnstone, being first duly sworn depose and say that this map, consisting of one sheet has been correctly drawn to the designated scale from field notes of a survey made by me on the 25th day of June, 1970, that it correctly represents the location and extent of the proposed works to divert water from an unnamed spring in Ormsby County for Irrigation and domestic use by John B. and Dolores I. Williams that the point of diversion, the place and manner of use are fully designated hereon

William J. Johnstone
State Water Right Surveyor
R.E. & L.S. Nevada No. 314

0 300 600 900 1000
SCALE 1 IN. = 300 FT.

OFFICE
STATE ENGINEER

25691

FILED
JUL 2 1970
STATE ENGINEER'S OFFICE

Subscribed and Sworn to before me this 2nd day of July 1970.

JEAN WILLIAMS
Notary Public — State of Nevada
Ormsby County
My Commission Expires Sept. 24, 1973

Jean Williams
Notary Public in and for Carson City, State of Nevada
My Commission Expires Sept. 24, 1973

MAP TO ACCOMPANY
APPLICATION TO APPROPRIATE WATER
FOR
IRRIGATION AND DOMESTIC USE
BY
JOHN B. & DOLORES I. WILLIAMS
FROM
AN UNNAMED SPRING
JULY 1, 1970

25691